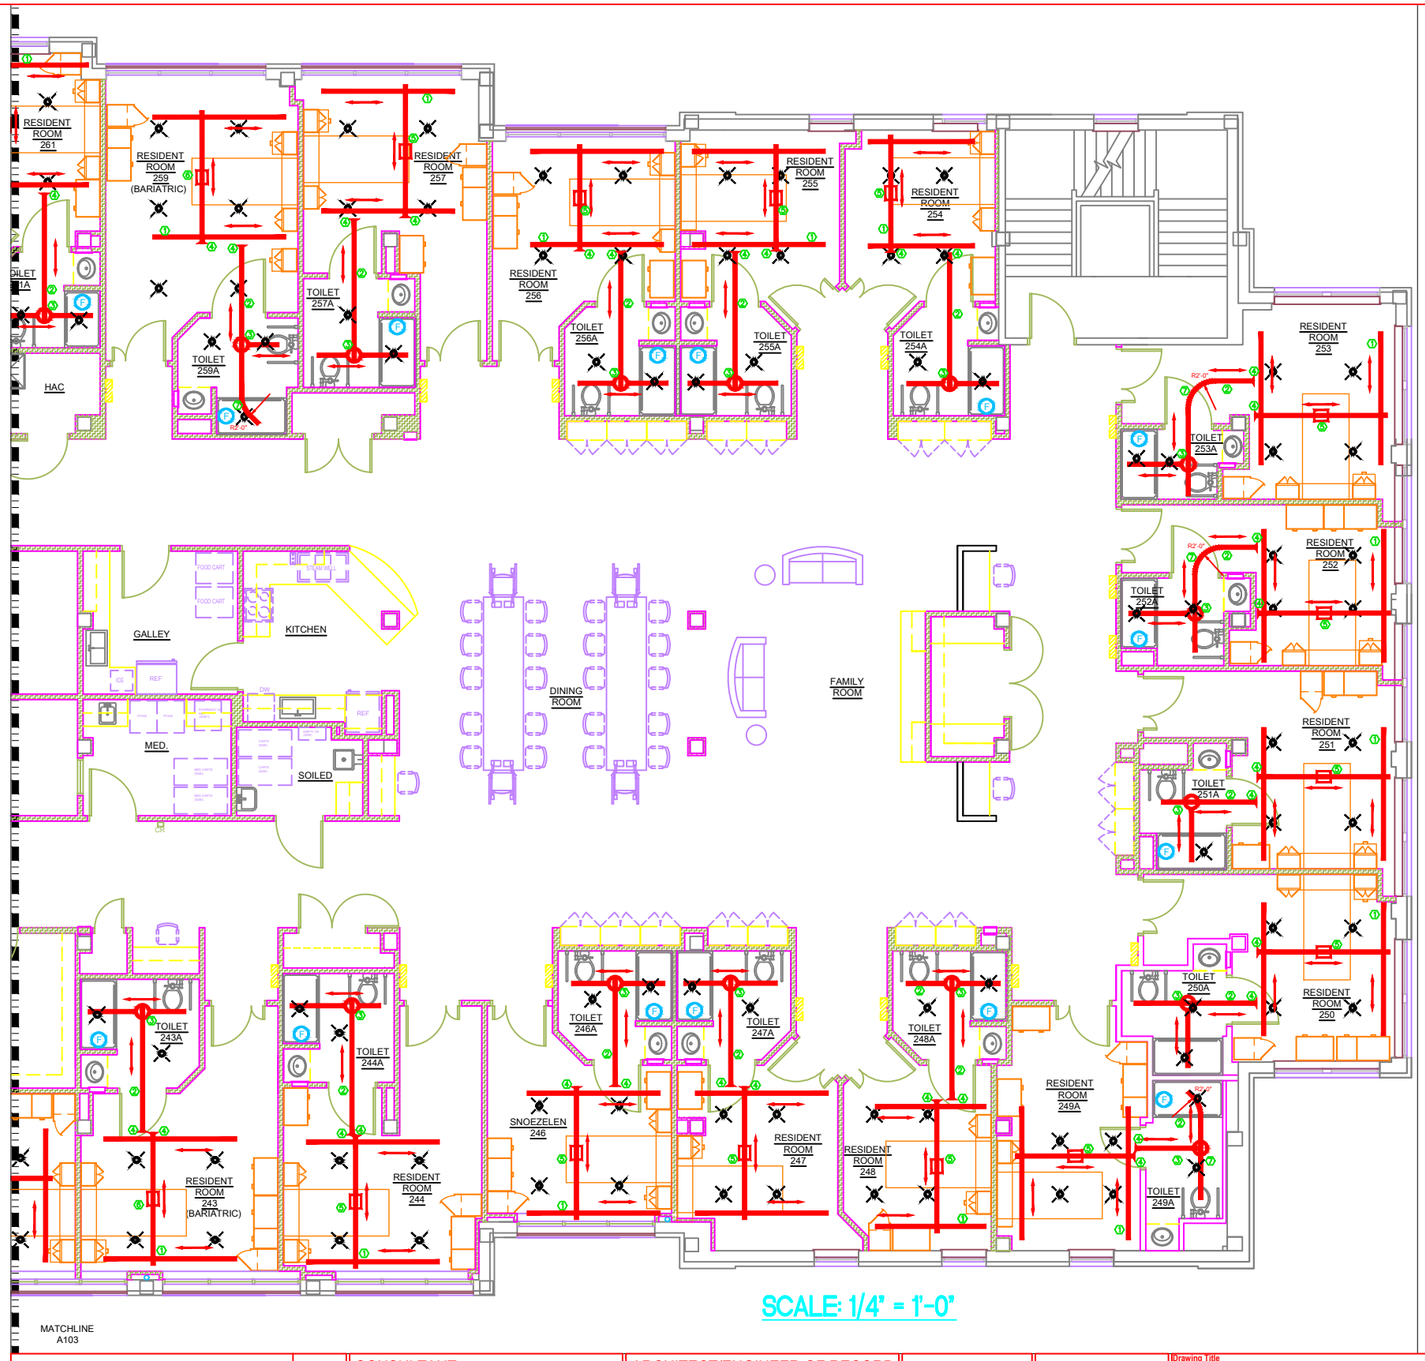

SCALE: 1/4" = 1'-0"

INSTALLATION NOTES:

1. ALL TRACK INSTALLED MUST BE COMPATIBLE WITH PRISM MEDICAL LIFTS, MODELS C800 AND/OR C1000, AS REQUIRED.
2. CONTRACTOR TO PROVIDE AND INSTALL CEILING MOUNTED FIXED TRACK RAIL WITH MOVING TRANSVERSE TRACK RAIL (TYP.).
3. CONTRACTOR TO PROVIDE AND INSTALL CEILING MOUNTED FIXED TRACK RAIL IN BATHROOMS FOR SHOWER AND TOILET ACCESS AS SHOWN (TYP.) SEE DETAIL 1, DRAWING A501.
4. CONTRACTOR TO PROVIDE AND INSTALL CEILING MOUNTED GUIDE RAIL TURN TABLE AS SHOWN. (TYP). SEE DETAIL 2, DRAWING A501.
5. CONTRACTOR TO PROVIDE AND INSTALL CEILING MOUNTED MECHANICAL TRANSFER GATE (TYP). SEE DETAIL 3, DRAWING A501.
6. CONTRACTOR TO PROVIDE AND INSTALL LIFT TRACK ASSEMBLY, LIFT CAPACITY TO BE MANUFACTURER'S WEIGTH REQUIREMENTS. (ALL ROOMS EXCEPT THOSE IDENTIFIED IN NOTE 6, AS THEY ARE BARIATRIC AND HAVE DIFFERENT WEIGTH REQUIREMENTS).
7. CONTRACTOR TO PROVIDE AND INSTALL LIFT TRACK ASSEMBLY, LIFT CAPACITY TO BE 1,000 LBS. ROOMS 205, 220, 243 & 259).

RADIUS FIXED TRACK RAIL. CONTRACTOR TO VERIFY RADIUS DIMENSION IN FIELD AND WITH TRACK RAIL MANUFACTURER. RADIUS GIVEN IS REFERENCE ONLY. MEASURE IN FIELD.

GENERAL NOTES:

1: CONTRACTOR TO PROVIDE AND INSTALL PATIENT SAFETY LIFT TRACK SYSTEM INCLUDING ALL MECHANICAL, STRUCTURAL AND ELECTRICAL ASPECTS OF INSTALLATION. (TYP.).

2: CONTRACTOR WILL PROVIDE MOUNTING SCHEMATIC AND HARDWARE SCHEDULES FOR APPROVAL TO COR PRIOR TO COMMENCING ANY WORK, PER SPECIFICATION SECTION 01-33-23.

3: CONTRACTOR IS RESPONSIBLE TO VERIFY ALL EXISTING CONDITIONS AND DIMENSIONS IN THE FIELD. A SITE VISIT IS REQUIRED. UPON VERIFICATION OF EXISTING CONDITIONS, THE CONTRACTOR WILL PROVIDE LAYOUT DRAWINGS FOR APPROVAL OF TRACK LOCATION TO THE COR. THE GOVERNMENT WILL NOT BE HELD LIABLE FOR BIDDING ERRORS BY THE CONTRACTOR.

4: CONTRACTOR SHALL PROVIDE ALL ELECTRICAL COMPONENTS FOR LIFT ASSEMBLY MOTOR AND CHARGING STATION.

5: CONTRACTOR WILL INSTALL CEILING LIFT TRACK SYSTEMS BY THE MANUFACTURER'S DIRECT INSTALLATION INSTRUCTIONS. MODIFICATIONS WILL ONLY BE ALLOWED WITH PRIOR WRITTEN CONSENT OF THE COR.

6: CEILING LIFT/RAILS AND COMPONENTS MUST NOT OBSTRUCT EXISTING SPRINKLER LOCATIONS, ANY ASSOCIATED ITEMS, LIGHTING, HVAC, AND FIRE ALARM DEVICES MUST BE REINSTALLED. ALL WORK MUST BE DONE IN COMPLIANCE WITH NFPA STANDARDS.

7: CONTRACTOR SHALL FOLLOW INFECTION CONTROL PROCEDURES AT ALL TIMES PER THE INFECTION CONTROL PERMIT.

8: ON COMPLETION OF A ROOM'S TRACKING, THE ROOM MUST BE THOROUGHLY CLEANED.

9: ALL FIXED TRACKS NEED TO BE INSTALLED ON CENTERLINE OF BATHROOM DOORS.

10: TRACK HEIGHT MAY HAVE TO BE AT DIFFERENT HEIGHTS, TRANSVERSE BEAM VS. FIXED TRACK IN CEILING. CEILING HEIGHT CHANGES AT BATH ROOM DOOR.

11: TRANSFER GATES MUST BE LOCATED BETWEEN TRANSFER BEAM AND FIXED BEAM INTO BATHROOM.

12: CEILINGS MAY HAVE TO BE ADJUSTED BY LOWERING CEILING GRID AND TILES.

13: IF FIXED TRACK INTO SHOWER INTERFERES WITH LIGHTING, LIGHTING IS TO BE MOVED 6" TOWARDS SHOWER CONTROLS.

14: IN THE APPROXIMATE CENTER OF ROOM, IN THE CEILING, AN ELECTRICAL JUNCTION BOX IS LOCATED FOR CHARGING/DOCKING SECTION. RUN CONDUIT FROM JUNCTION BOX TO CHARGING/DOCKING STATION AND VERIFY LOCATION OF CHARGING/DOCKING STATION WITH COR.

15: ROOMS 205, 220, 243, & 259 ARE BARIATRIC ROOMS REQUIRING 1,000LB. CRADLE/MOTOR ASSEMBLIES. ALL OTHER ROOMS REQUIRE 625 LB. CRADLE/MOTOR ASSEMBLIES.

16: SEE DETAIL 4, DRAWING A501 FOR APPROXIMATE AMOUNT OF TRACK, CONTRACTOR TO VERIFY EXACT REQUIRED TRACK AMOUNT AND SHAPES.

SYMBOLS:

- TURN TABLE
- TRANSFER GATE
- CRADLE/MOTOR ASSEMBLY
- CEILING LIGHTING
- SHOWER PLUMBING FIXTURES LOCATION

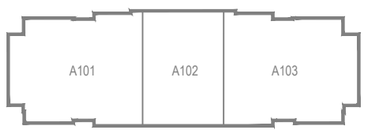

KEY PLAN

SCALE: NONE

Revisions:	Date:

CONSULTANT

ARCHITECT/ENGINEER OF RECORD

STAMP

Office of Construction and Facilities Management

VA U.S. Department of Veterans Affairs

Drawing Title: 2ND FLOOR EAST REFLECTED CEILING PLAN

Approved: Michael A. Harris

Phase: CONSTRUCTION

NOTE: USERS OF THESE AS-BUILT DRAWINGS ARE RESPONSIBLE FOR VERIFYING EXISTING DIMENSIONS AND CONDITIONS IN THE FIELD

Project Title: CLC2 PATIENT LIFT TRACK

Location: Bath, NY

Issue Date: 3/22/17

Checked: Clancy

Drawn: Wightman

Project Number: 528A6-17-630

Building Number: 78

Drawing Number: A103

VA FORM 08 - 6231

G:\US-Eng-Projects\VF-2017\17-630 (CLC 2 Patient Lift Track)\Bid documents\Drawings\DRAWINGS\528A6-17-630.dwg 9-06-17 09:55:39 AM VHAGANWGHTS