DOOR SCHEDULE

DOOR MARK (IF DIFFERENT FROM OPENING NUMBER) — 3025 / 2 | 15 — OPENING NUMBER / HARDWARE SET RE: PROJECT MANUAL

OPENING NO./ DOOR MARK	DOOR				FIRE RATING	FRAME			REMARKS
	ELEVATION	TYPE	WIDTH	HEIGHT		ELEVATION	HEAD	JAMB	
A101	FG	AL	PAIR 3'-0"	7'-0"	-	GG	H3	J3	ALUM. STOREFRONT SYSTEM
A101A	F	WD	PAIR 3'-0"	7'-0"	3 HR	5	H8	J8	DOUBLE-EGRESS FRAME
A101B	FG	AL	3'-0"	7'-0"	-	BB	H3	J3	ALUM. STOREFRONT SYSTEM
A101C	FG	AL	3'-0"	7'-0"	-	BB	H3	J3	ALUM. STOREFRONT SYSTEM
A102	NV	WD	3'-0"	7'-0"	1 1/2 HR	2	H6	J6	-
A103	BF	WD	PAIR 3'-0"	6'-8"	-	-	H9	J9	WOOD TRIMMED OPENING
A104	BF	WD	PAIR 3'-0"	6'-8"	-	-	H9	J9	WOOD TRIMMED OPENING
A105	BF	WD	PAIR 3'-0"	6'-8"	-	-	H9	J9	WOOD TRIMMED OPENING
A106	F	WD	3'-0"	6'-8"	-	1	H1	J1	-
A106A	F	WD	3'-6"	6'-8"	-	1	H1	J1	-
A108	F	WD	3'-6"	6'-8"	-	1	H1	J1	-
A109	FG	AL	3'-0"	7'-0"	-	DD	H3	J3	ALUM. STFRNT. SYS. - AUTO. DOOR OPER.
A112	F	WD	3'-0"	6'-8"	-	4	H1	J1	ALUM. STFRNT. SYS. - AUTO. DOOR OPER.
A112A	F	WD	2'-0"	6'-8"	-	1	H1	J1	-
A114	FG	AL	PAIR 3'-0"	7'-0"	-	GG	H3	J3	ALUM. STOREFRONT SYSTEM
A114A	FG	WD	PAIR 3'-0"	6'-8"	-	3	H1	J1	-
A115	F	WD	3'-6"	6'-8"	-	1	H1	J1	-
A116	F	WD	3'-0"	6'-8"	-	1	H1	J1	-
A117	F	WD	3'-6"	6'-8"	-	1	H1	J1	-
A119	F	WD	3'-0"	6'-8"	1 1/2 HR	1	H2	J2	-
A120	F	WD	3'-0"	6'-8"	-	1	H1	J1	-
A121	F	WD	3'-0"	6'-8"	-	1	H1	J1	-
A122	F	WD	3'-0"	6'-8"	-	1	H1	J1	-
A124	F	WD	3'-0"	6'-8"	-	1	H1	J1	-
A125	F	WD	3'-0"	6'-8"	-	1	H1	J1	-
A126	F	WD	3'-0"	6'-8"	-	1	H1	J1	-
A127	F	WD	3'-0"	6'-8"	-	1	H1	J1	-
A128	F	WD	3'-0"	6'-8"	-	1	H1	J1	-
A129	F	WD	3'-0"	6'-8"	-	1	H1	J1	-
A130	F	WD	3'-0"	6'-8"	-	1	H1	J1	-
A131	F	WD	3'-0"	6'-8"	-	1	H1	J1	-
A132	F	WD	3'-0"	6'-8"	-	1	H1	J1	-
A134	FG	AL	PAIR 3'-0"	7'-0"	-	CC	H3	J3	ALUM. STOREFRONT SYSTEM
A135	F	WD	3'-0"	6'-8"	-	1	H1	J1	-
A136	NV	WD	3'-0"	7'-0"	1 1/2 HR	2	H6	J6	-
A136A	FG	AL	3'-0"	7'-0"	-	DD	H3	J3	ALUM. STOREFRONT SYSTEM
A137	FG	AL	3'-0"	7'-0"	-	AA	H3	J3	-
G101	NV	WD	3'-0"	7'-0"	1 1/2 HR	2	H4	J4	-
G101A	FG	AL	3'-0"	7'-0"	-	DD	H5	J5	ALUM. STOREFRONT SYSTEM
G102	F	WD	PAIR 3'-0"	6'-8"	-	3	H1	J1	-
G103	FG	AL	PAIR 3'-0"	7'-0"	-	EE	H7	J7	ALUM. STOREFRONT SYSTEM
G104	F	WD	3'-0"	6'-8"	1 1/2 HR	1	H1	J1	-
G105	F	WD	3'-0"	6'-8"	1 1/2 HR	1	H1	J1	-
G106	F	WD	3'-0"	6'-8"	-	1	H1	J1	-
G107	F	WD	3'-0"	6'-8"	-	1	H1	J1	-
G108	F	WD	3'-0"	6'-8"	1 1/2 HR	1	H2	J2	-
G109	F	WD	3'-0"	6'-8"	1 1/2 HR	1	H1	J1	-
G110	F	WD	3'-0"	6'-8"	1 1/2 HR	1	H1	J1	-
G111	FG	AL	3'-0"	7'-0"	-	HH	H3	J3	ALUM. STOREFRONT SYSTEM
G112	NV	WD	3'-0"	7'-0"	1 1/2 HR	2	H6	J6	-
G112A	FG	AL	3'-0"	7'-0"	-	DD	H5	J5	ALUM. STOREFRONT SYSTEM
G113	F	WD	3'-0"	6'-8"	1 1/2 HR	1	H1	J1	

DOOR TYPE ABBREVIATIONS

AL - ALUMINUM
BF - BI-FOLD
F - FLUSH
FG - FULL GLASS
HM - HOLLOW METAL
NV - NARROW VISION PANEL
WD - WOOD - THERMAL FUSED

LOUVER SCHEDULE

	TYPE	WIDTH	HEIGHT	DEPTH	HEAD	SILL	REMARKS
LV-1	A	72"	80"	4"	H10/A4.2	S10/A4.2	T.O. LOUVER +12'-0" A.F.F.
LV-2	A	60"	54"	4"	H10/A4.2	S10/A4.2	T.O. LOUVER +12'-0" A.F.F.
LV-3	A	10"	10"	4"	H10/A4.2	S10/A4.2	T.O. LOUVER +10'-6" A.F.F. (ABOVE CEILING)

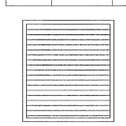

TYPE A

LOUVER NOTES:

1. SEE BUILDING PLANS AND ELEVATIONS FOR LOUVER KEYS, LOCATIONS AND QUANTITIES
2. COORDINATE MASONRY OPENING LOCATIONS W/ EQUIPMENT
3. REFER TO MECHANICAL DRAWINGS FOR ADDITIONAL INFORMATION
4. REFER TO SPECIFICATIONS FOR ADDITIONAL INFORMATION
5. SEE REFLECTED CEILING PLANS) FOR CEILING HEIGHTS

GLAZING TYPE LEGEND

TYPE (1) 1/4" THICK CLEAR WIRE GLASS

TYPE (2) 1/4" CLEAR TEMPERED GLASS

TYPE (3) 1" CLEAR INSULATED GLASS

TYPE (4) 1" COATED INSULATED SPANDREL GLASS

NOTE: SEE SPECIFICATIONS FOR GLASS TYPE REQUIREMENTS.

PARTITION TYPES

PARTITION TYPE — SOUND RATING — FIRE RATING

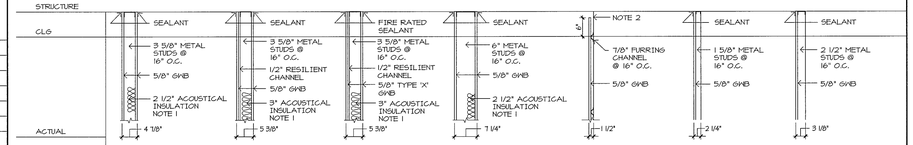

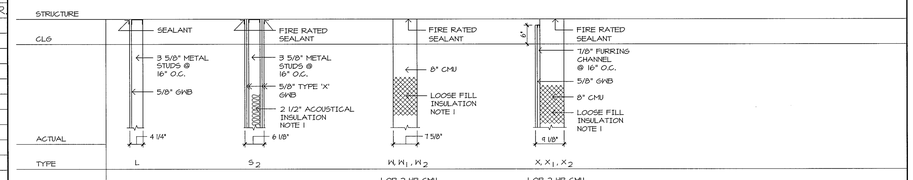

PARTITION NOTES:

NOTE 1: SOUND RATING WHERE NOTED ON PLANS.
NOTE 2: LINE OF SUBSTRATE.
NOTE 3: FOR GWB PARTITIONS RECEIVING CERAMIC TILE APPLICATIONS, THE PARTITION SHALL CONSIST OF 20 GAUGE STUDS AND 1/2" TILE BACKER BOARD IN LIEU OF THE GWB.
NOTE 4: GWB SHALL BE ACOUSTICALLY SEALED TO STRUCTURE AT SOUND RATED PARTITIONS. APPLY SEALANT AROUND ALL CUT OUTS IN GWB WALL. CAULK SIDES AND BACK OF ELECTRICAL BOXES.
NOTE 5: STEEL DECK FLUTES AT RATED PARTITION TOP TRACK RUNNER TERMINATION SHALL BE FIRMLY PACKED WITH FIRESAFING MATERIAL (DECK PLUGS) AND SEALED WITH FIRESTOP SEALANT OR FIRESTOP JOINT SPRAY ON BOTH SIDES OF PARTITION.
NOTE 6: PROVIDE DEEP LEG TOP TRACK RUNNERS FOR MINIMUM 5/8" DEFLECTION GAP.
NOTE 7: DESIGNATED STC RATINGS APPLY TO SOUND RATED PARTITIONS.

DOOR ELEVATIONS

1/4" = 1'-0"

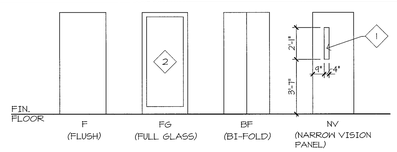

WINDOW ELEVATIONS

1/4" = 1'-0"

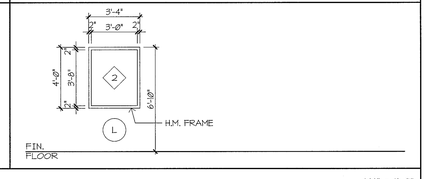

DOOR FRAME ELEVATIONS

(SEE SHEET A4.2 FOR DOOR DETAILS)

1/4" = 1'-0"

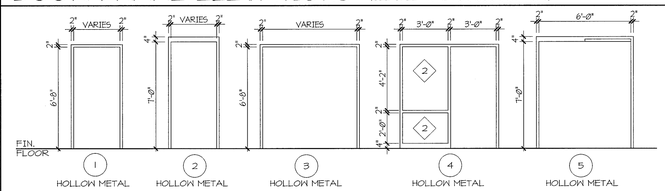

STOREFRONT DOOR FRAME ELEVATIONS

(SEE SHEET A4.2 FOR DOOR DETAILS)

1/4" = 1'-0"

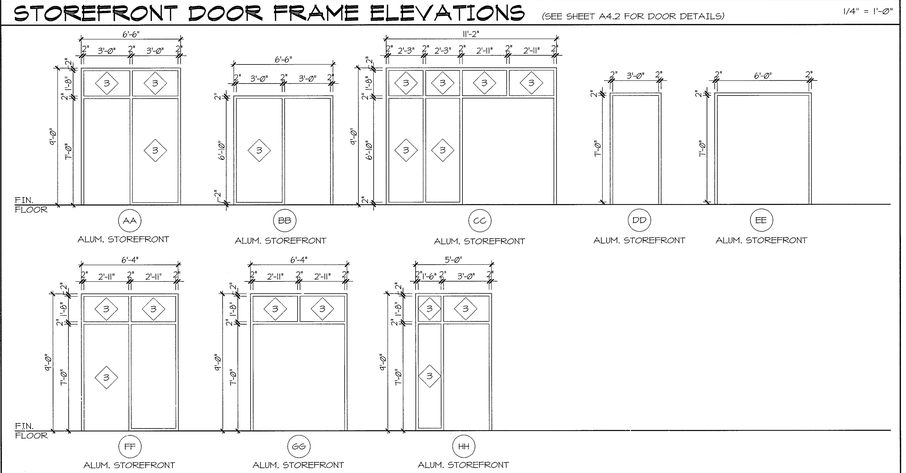

STOREFRONT AND CURTAIN WALL ELEVATIONS

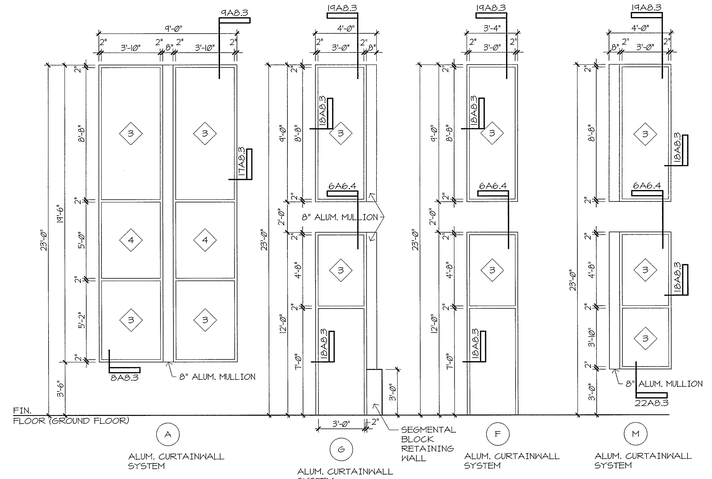

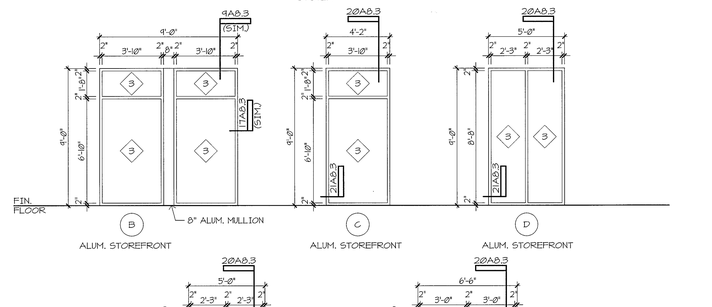

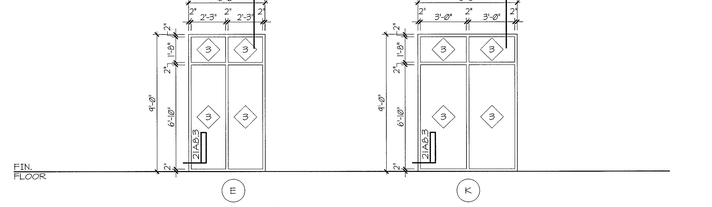

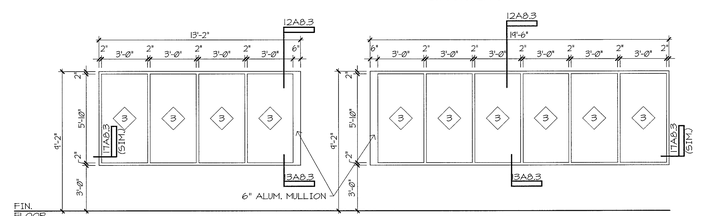

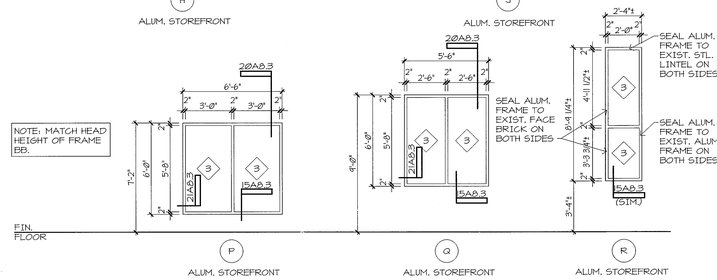

Revisions:	Date

CONSULTANTS:

ALLEN W. HALE No. 4116 REGISTERED ARCHITECT COMMONWEALTH OF VIRGINIA

ARCHITECT/ENGINEERS:

SFCS Architecture Engineering Planning Interiors
SFCS Inc. ▪ 305 South Jefferson Street
Roanoke, Virginia 24011.2003
540.344.6664 ▪ Fax 540.343.6925
www.sfcs.com

ANDERSON & ASSOCIATES, INC.
Professional Design Services
www.andassoc.com
100 Ardmore St.
Blacksburg, VA 24060
540-552-5592

Drawing Title: DOOR SCHEDULE, PARTITION TYPES, DOOR AND WINDOW DETAILS

Approved Project Director

Project Title: Adult Day Care Building
VA Medical Center
Comm No. 10110.00

Location: Beckley, West Virginia

Date: 08/05/2011 | Checked: - | Drawn: MCA

Project Number: VA246-P-0568

Building Number: -

Drawing Number: A4.1
Dwg. 27 of 77

Office of Construction and Facilities Management
Department of Veterans Affairs

VA FORM 08-6231