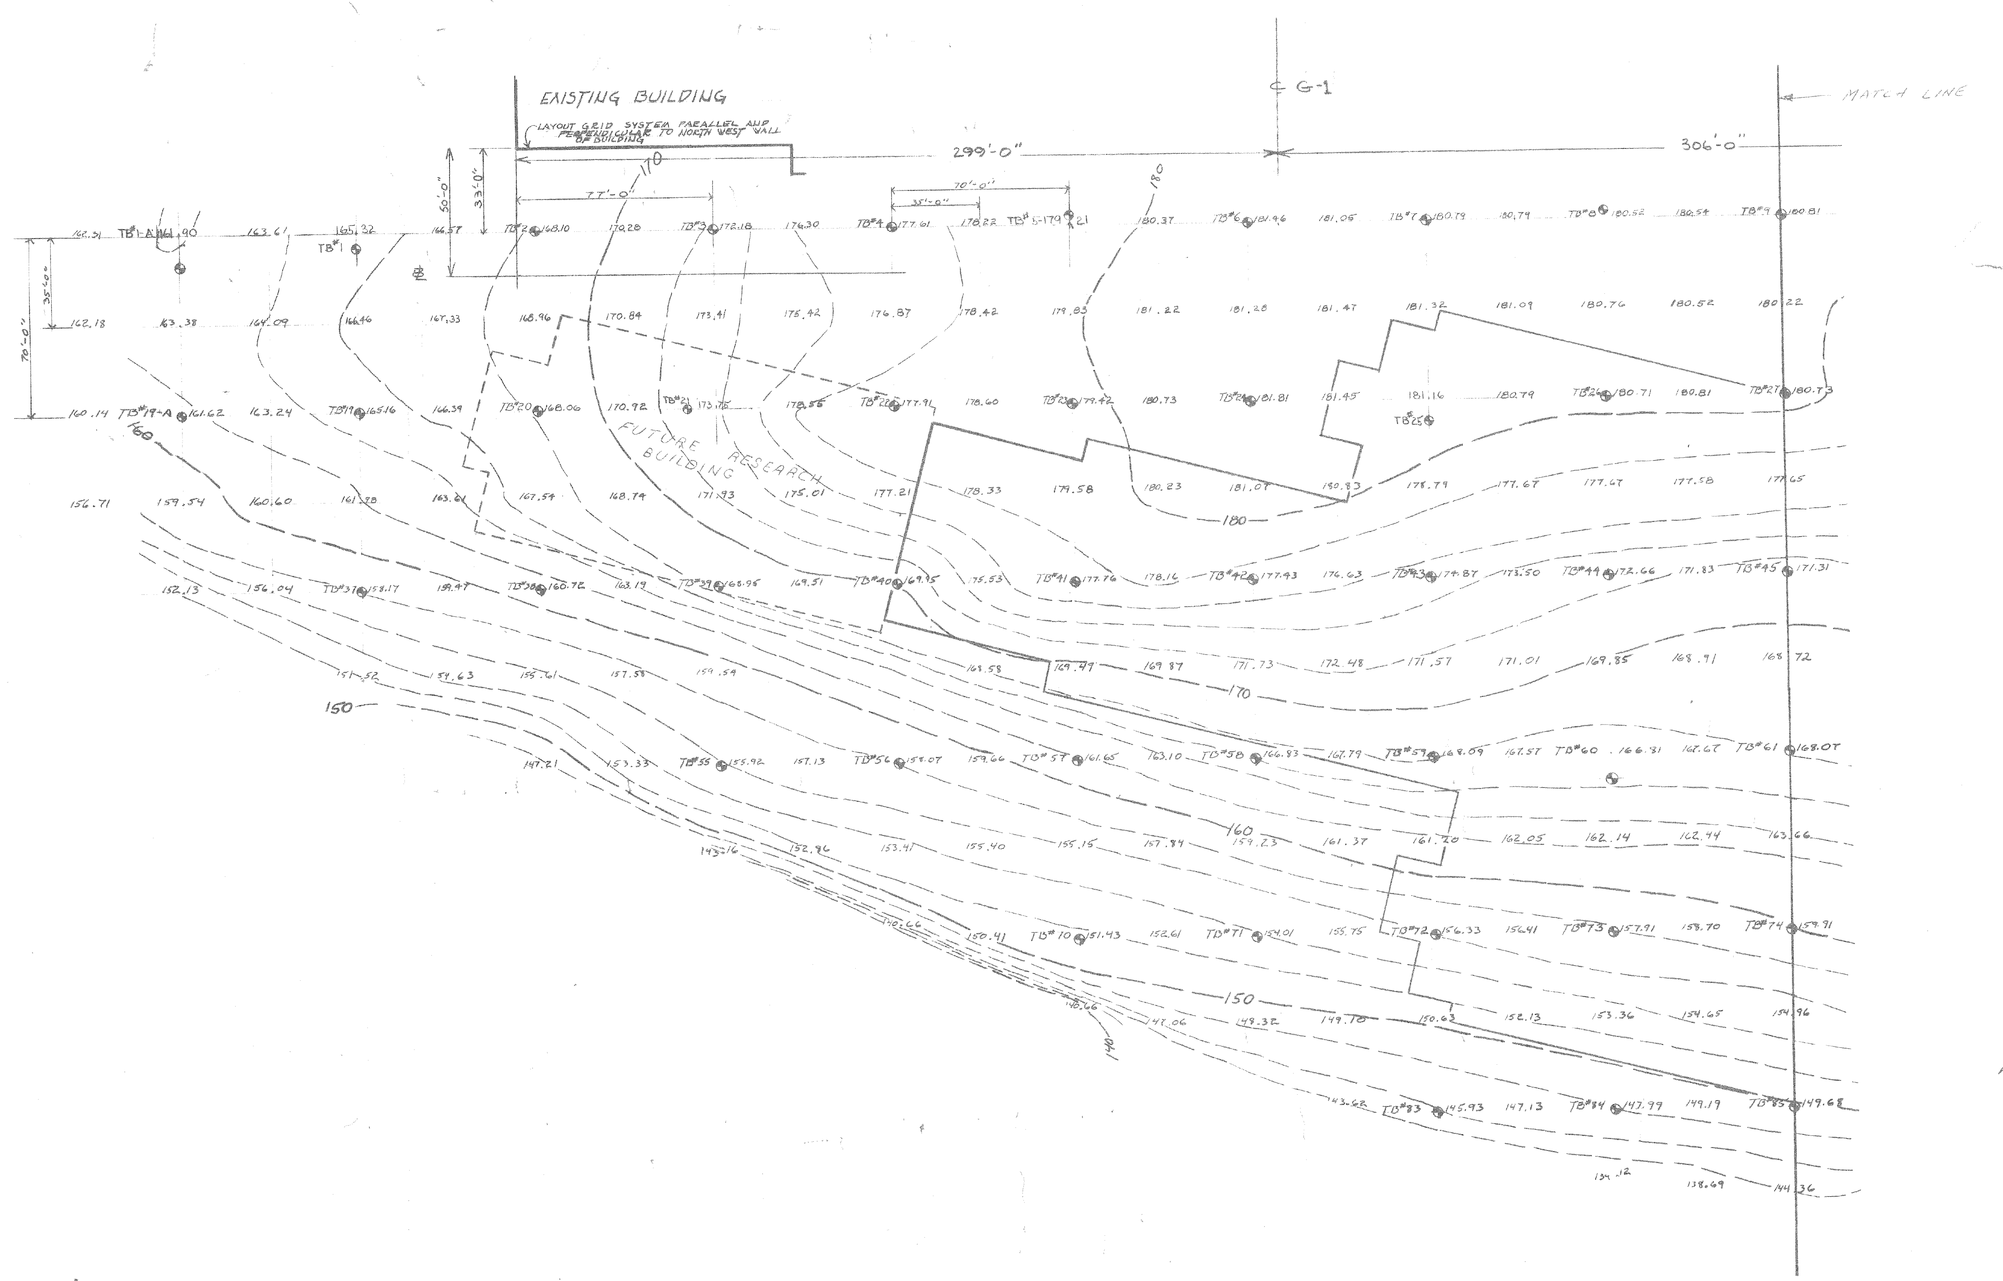

GENERAL NOTES:

- CONTOUR INTERVAL = 2 FT.
- ⊕ TEST BORING LOCATION
- TB# TEST BORING NUMBER
- BENCH MARK — IN ROAD NEAR SOUTHWEST CORNER OF EXISTING BUILDING 164.48

THREE INCHES EQUALS ONE FOOT

ONE AND ONE HALF INCHES EQUALS ONE FOOT

ONE INCH EQUALS ONE FOOT

THREE QUARTER INCH EQUALS ONE FOOT

ONE HALF INCH EQUALS ONE FOOT

THREE EIGHTH INCH EQUALS ONE FOOT

ONE QUARTER INCH EQUALS ONE FOOT

ONE EIGHTH INCH EQUALS ONE FOOT

TEST BORING PLAN

BUILDING NO. 100

REPLACEMENT HOSPITAL PHASE I

VETERANS ADMINISTRATION

V.A.H., BRONX, N.Y.

Drawn EG | Proj. Mgr. EG | Checked N.N.K. | Date

REVISIONS

MAX O. URBAHN ASSOC. INC.
ARCHITECTURE AND PLANNING
521 FIFTH AVE. - NEW YORK, N.Y. 10017

DRAWING NUMBER 100-B1

Sheet Of

Proj. No. 526-079

APPROVED PROJECT DIRECTOR