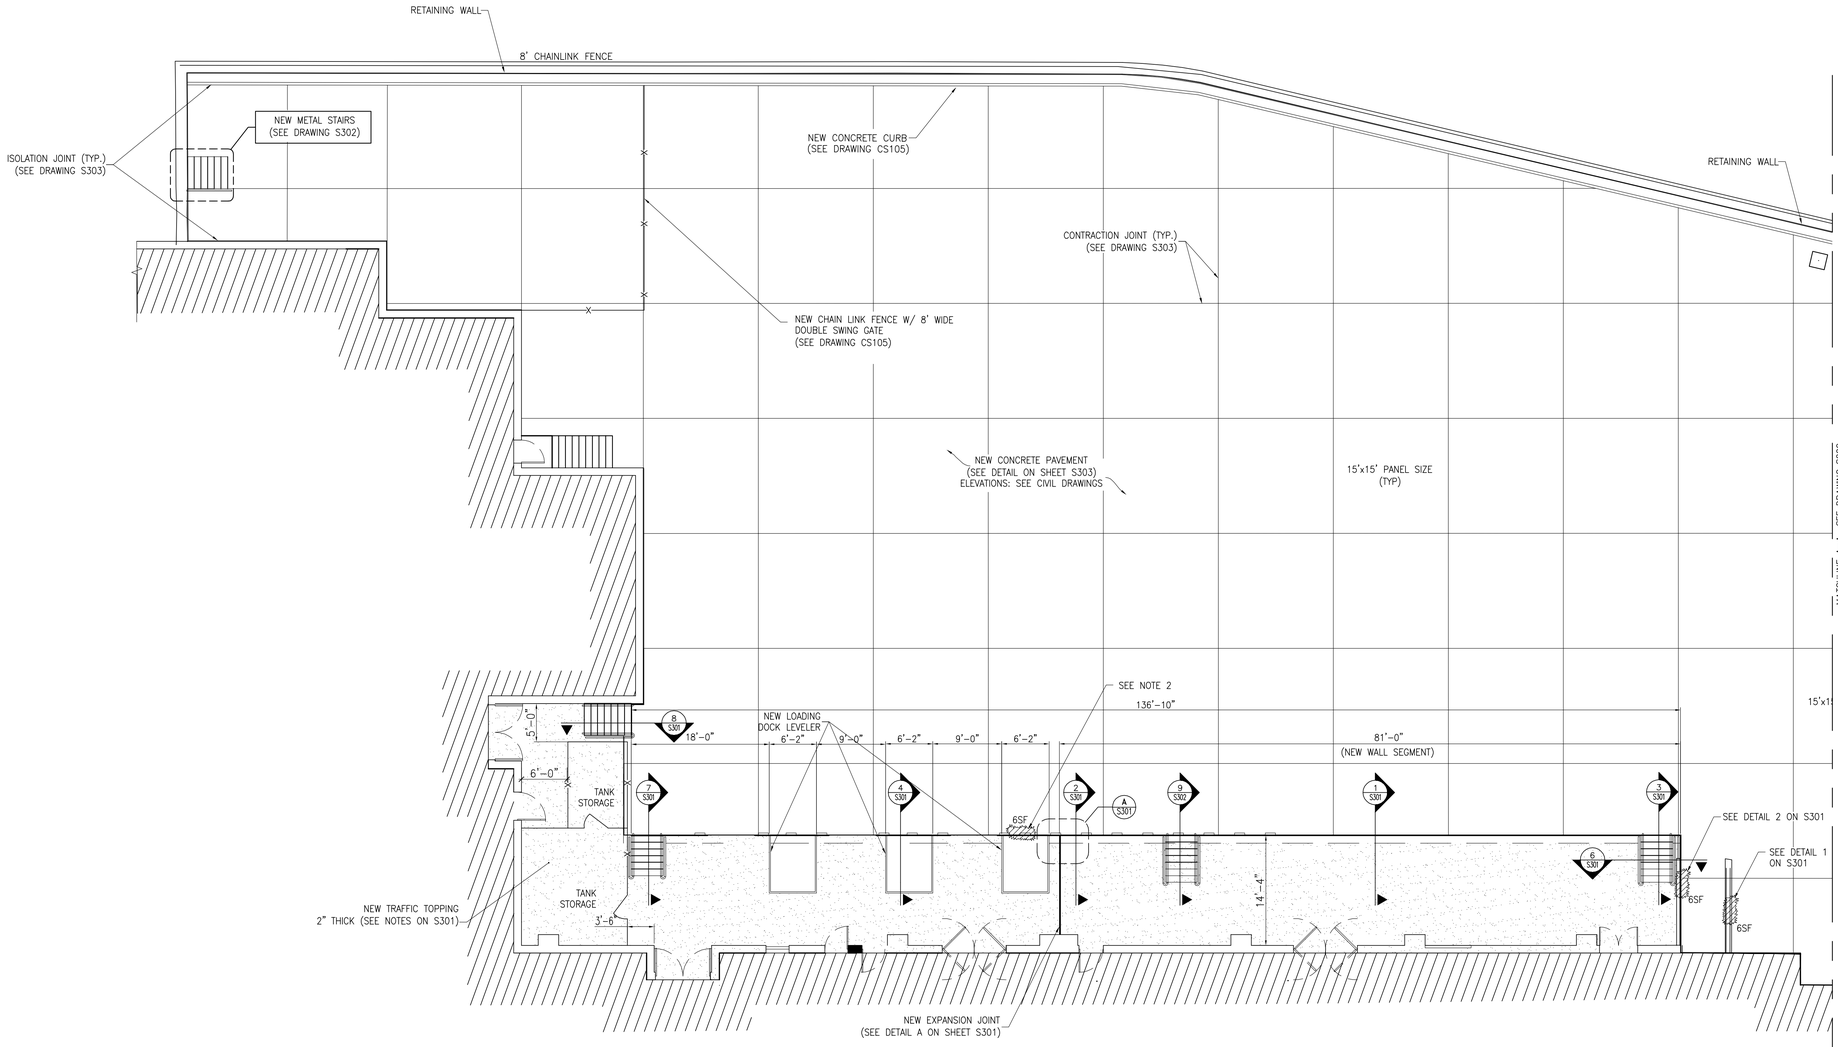

PARTIAL NEW WORK PLAN I

SCALE: 1/8" = 1'-0"

NOTES:

1. DENOTES INDICATED NEW TRAFFIC TOPPING, SEE S301.
2. DENOTES REPAIRED SPALL IN CONCRETE WALL, SEE S301. IF NO REINFORCEMENT IS EXPOSED AFTER REMOVAL OF LOOSE CONCRETE, USE DETAIL 1 ON S301, OTHERWISE USE DETAIL 2.
3. WORKED TO BE PHASED. REFER TO AS101 AND CS102 FOR ADDITIONAL INFORMATION.
4. PROVIDE ISOLATION JOINT BETWEEN NEW CONCRETE PAVEMENT AND ALL PERMANENT FIXED OBJECTS.
5. SEE CIVIL DRAWINGS CS101, CS102 AND CS103 FOR ADDITIONAL INFORMATION.

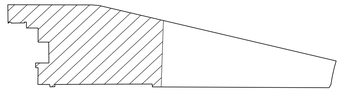

KEY PLAN

FINAL SUBMISSION

Revisions	Date

CONSULTANTS:

CHA
6 Campus Drive - Parsippany, NJ 07054-4406
Main: (973) 538-2120 · www.chacompanies.com

STATE OF NEW YORK · DANIEL J. DEGENNARO · 074095 · LICENSED PROFESSIONAL ENGINEER

ARCHITECT/ENGINEERS:

BES INCORPORATED
ARCHITECTS ENGINEERS CONSTRUCTORS
P.O. BOX 2060, BEAUFORT, S.C. 29901-2060 843-522-2094

Drawing Title: PARTIAL LOADING DOCK NEW WORK PLAN

Approved Project Director:

Project Title: CORRECT SAFETY DEFICIENCIES AT LOADING DOCK JAMES PETERS MEDICAL CENTER, BRONX, NY

Location:

Date: 11/07/2014 | Checked: ID | Drawn: JSR

Project Number: 526-13-108

Building Number: N/A

Drawing Number: S201

Dwg. 14 of 38

Office of Construction and Facilities Management

Department of Veterans Affairs

VA FORM 08-6231

THREE INCHES = ONE FOOT
ONE AND ONE HALF INCHES = ONE FOOT
ONE INCH = ONE FOOT
THREE QUARTERS INCH = ONE FOOT
ONE HALF INCH = ONE FOOT
THREE EIGHTHS INCH = ONE FOOT
ONE QUARTER INCH = ONE FOOT
ONE EIGHTH INCH = ONE FOOT