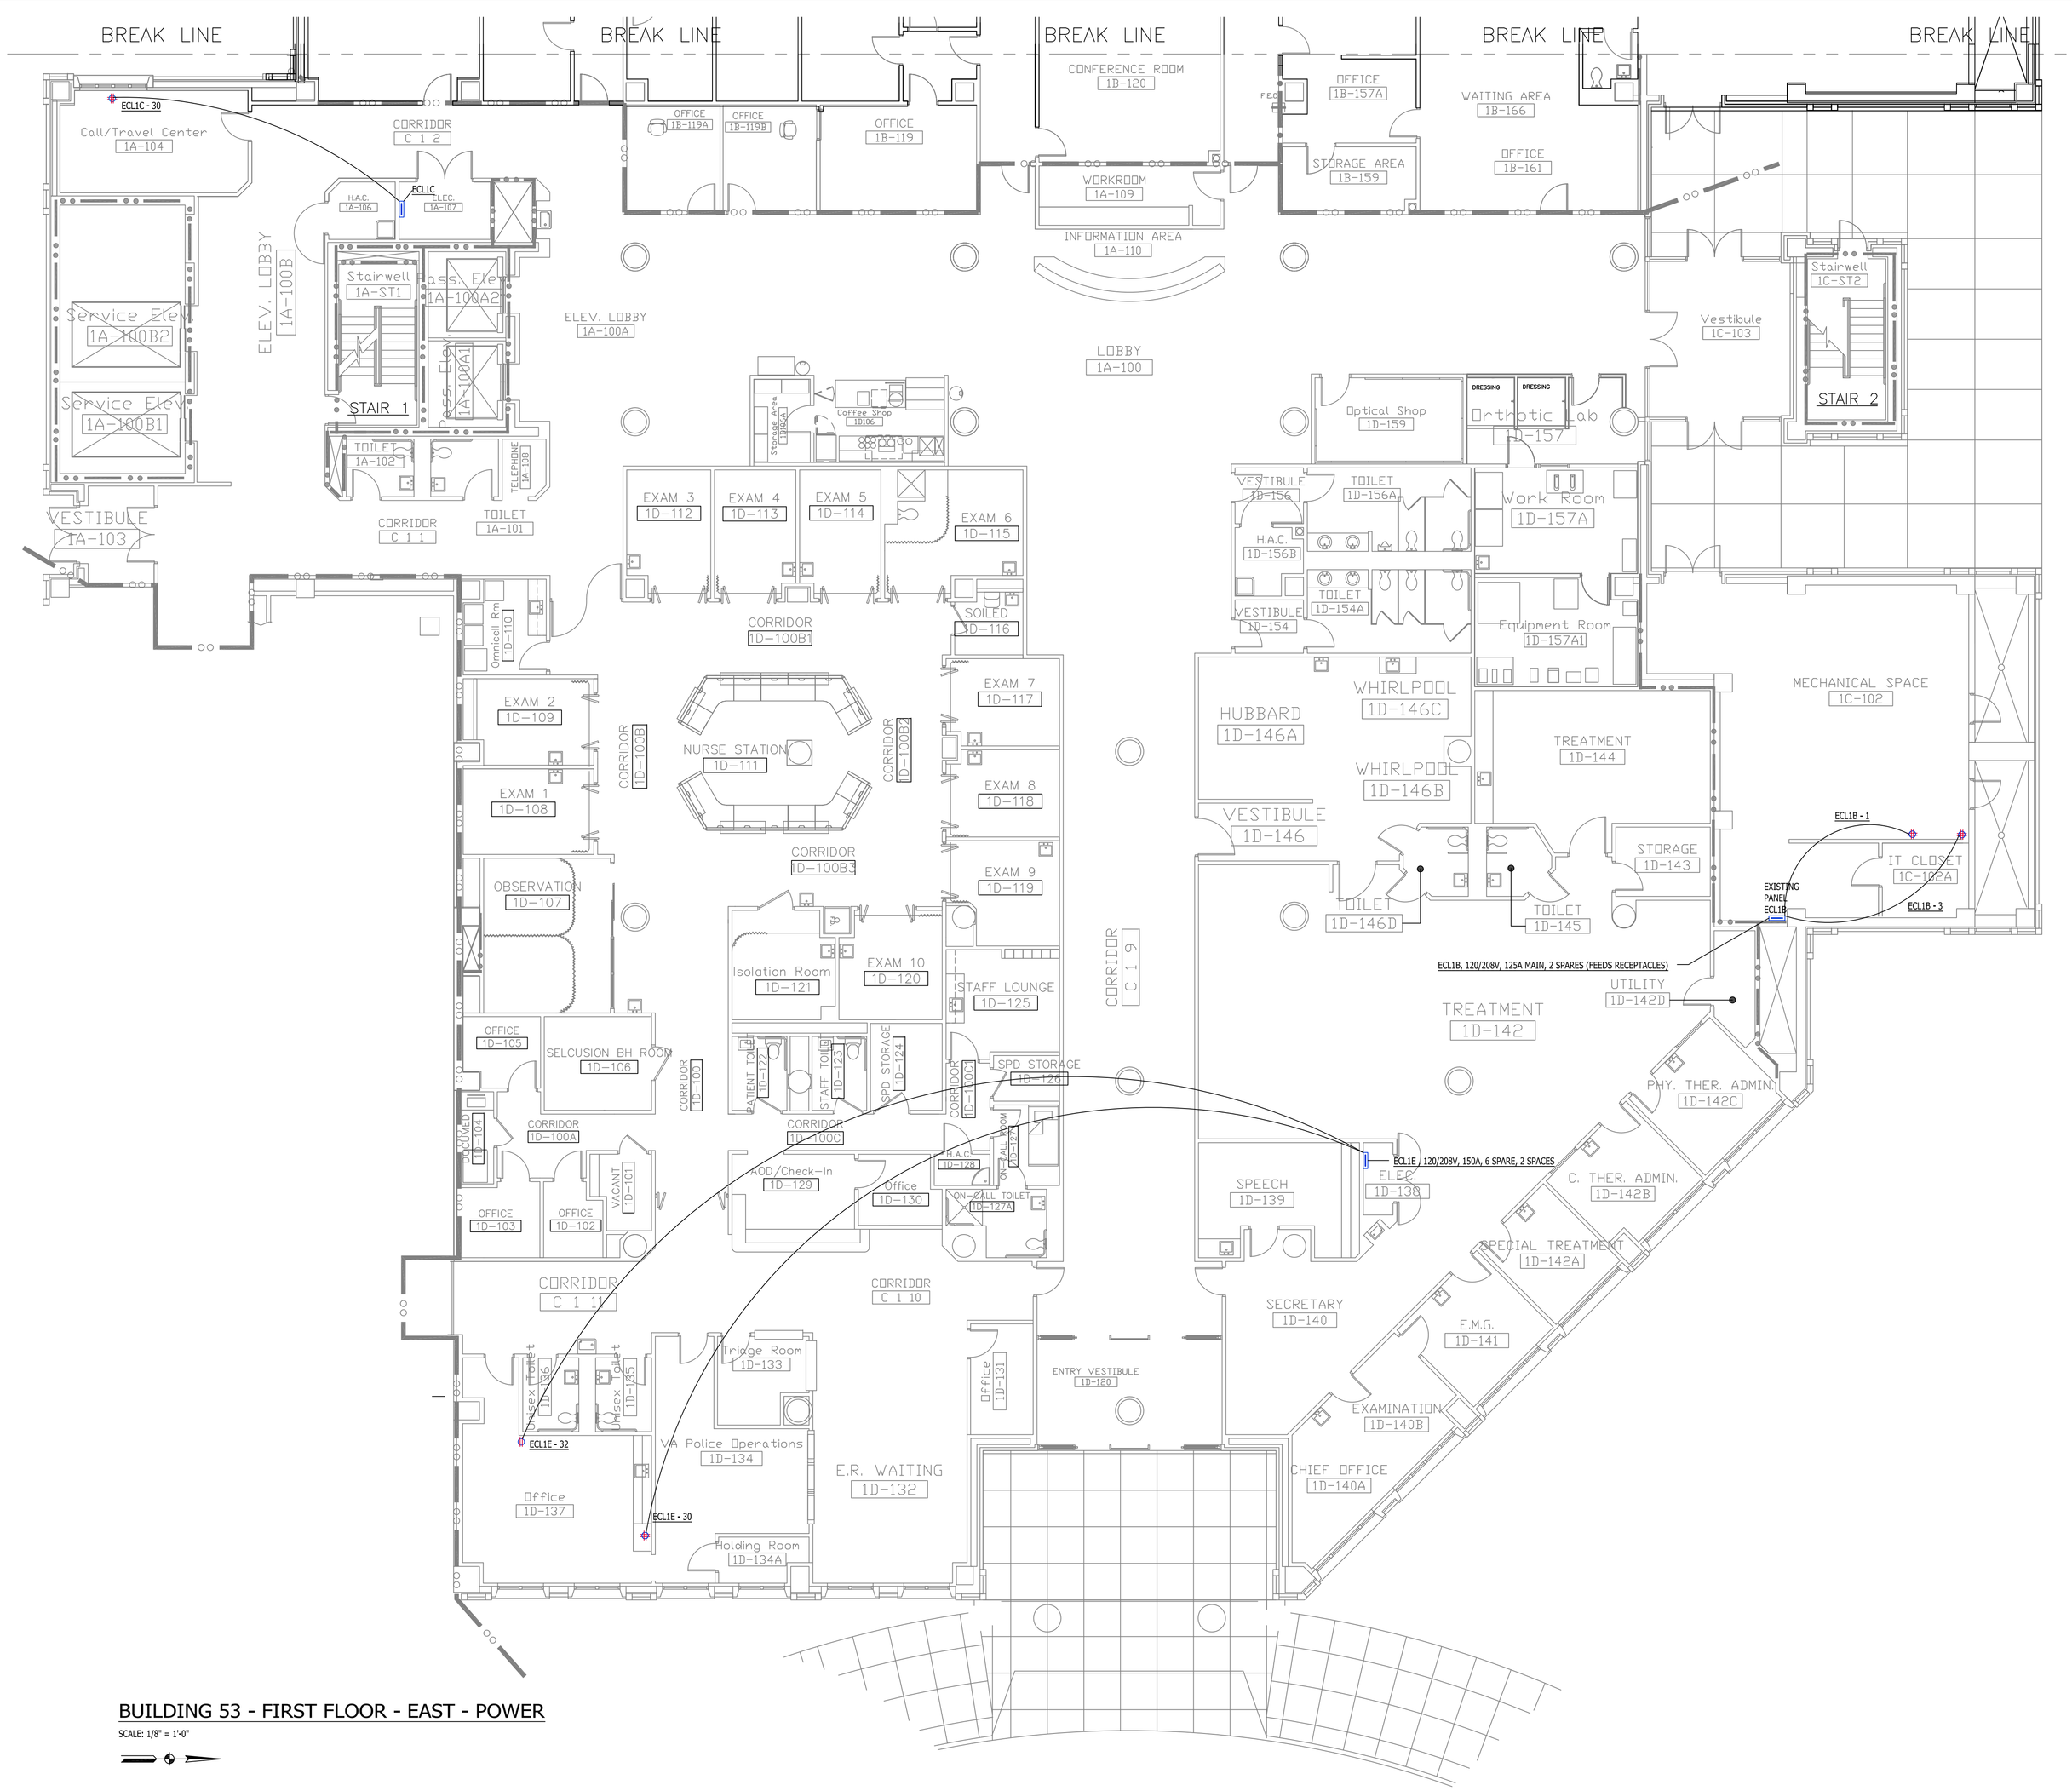

BUILDING 53 - FIRST FLOOR - EAST - POWER

SCALE: 1/8" = 1'-0"

No.	Description	Date

Revisions

Dept. of Veterans Affairs
Jack C. Montgomery
Medical Center
1011 Honor Height Drive
Muskogee, Oklahoma 74401

APPROVED: CHIEF VA POLICE	APPROVED: President A.F.G.E. 2250	APPROVED: Energy Engineer	APPROVED: Medical Center Director
APPROVED:	APPROVED:	APPROVED: Safety Manager	APPROVED: Associate Director
APPROVED:	APPROVED:	APPROVED: Infection Control Nurse	APPROVED: Chief of Staff
APPROVED:	APPROVED:	APPROVED: Industrial Hygienist	APPROVED: Chief of Engineering Service

Drawing Title: **BLDG 53 1ST FLR - EAST POWER**

Project Title: **REPLACE SURVEILLANCE SYSTEM**

Date: MM - DD - YY: 08 - 23 - 13

Project No.: 623.12.105

Scale: **AS SHOWN**

Approved: TWC - JCMVAMC | Checked By: CKF | Drawn By: WMW

Drawing No.: 53 E101

Building Number: **53**

Location: Jack C. Montgomery VA Medical Center - Muskogee, OK

Dwg. 7 of 25

Department of Veterans Affairs

VA FORM 08-6231 PRINTED ON: ORIGINAL SIZE OF SHEET IS 30" X 42"