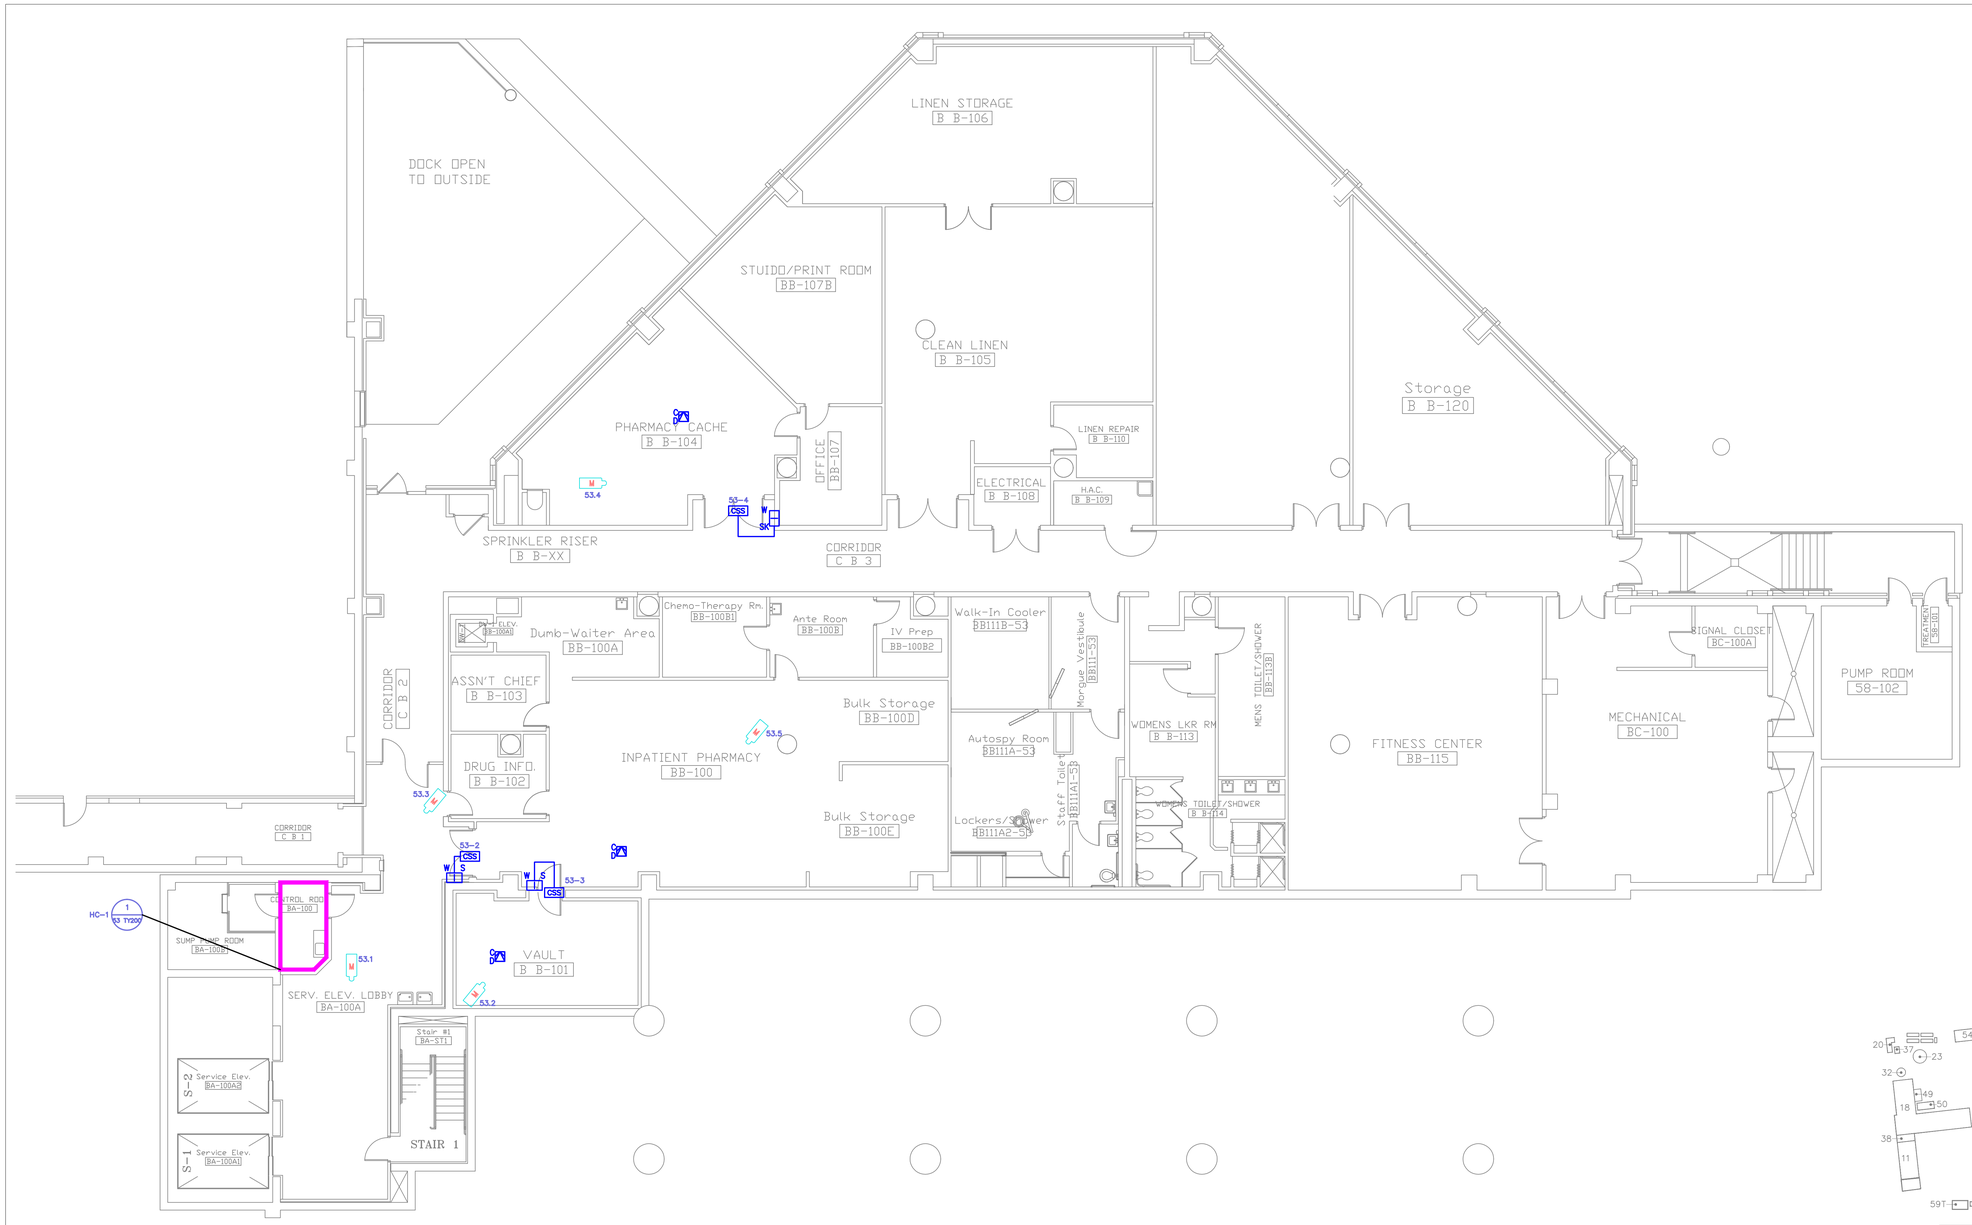

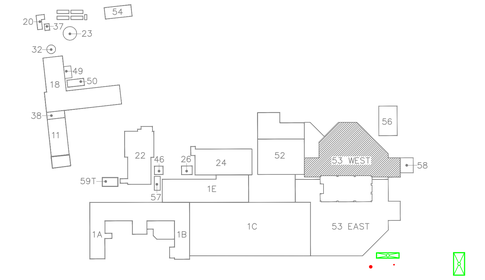

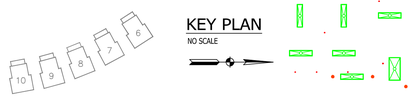

BASEMENT
SCALE: 1/8" = 1'-0"

KEY PLAN
NO SCALE

GENERAL NOTES

1. CABLES TO DEVICES ON THIS SHEET SHALL BE ROUTED TO HC-11.

KEYNOTES

ISSUED FOR CONSTRUCTION

No.	Description	Date

Revisions

Dept. of Veterans Affairs
Jack C. Montgomery
Medical Center
1011 Honor Height Drive
Muskogee, Oklahoma 74401

APPROVED:	APPROVED: President A.F.G.E. 2250	APPROVED: Energy Engineer	APPROVED: Medical Center Director
APPROVED:	APPROVED:	APPROVED: Safety Manager	APPROVED: Associate Director
APPROVED:	APPROVED:	APPROVED: Infection Control Nurse	APPROVED: Chief of Staff
APPROVED:	APPROVED:	APPROVED: Industrial Hygienist	APPROVED: Chief of Engineering Service

Drawing Title: BASEMENT

Project Title: REPLACE SURVEILLANCE SYSTEM

Date: 08.23.13

Project No. 623.12.105

Scale: AS SHOWN

Approved: TWC - JCMVAMC

Checked By: DAVLAR

Drawn By: KEIEVE

Drawing No. 53 TY100 Dwg.23 or 25

Building Number: 53

Location: Jack C. Montgomery VA Medical Center - Muskogee, OK

Department of Veterans Affairs

VA FORM 08-6231 PRINTED ON: May 16, 2017 ORIGINAL SIZE OF SHEET IS 30" X 42"