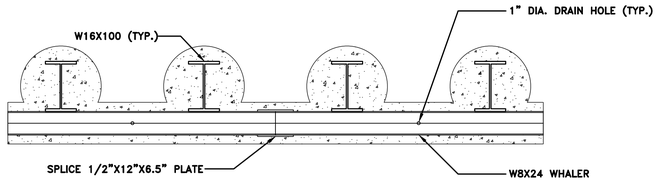

NOTE: SEE DETAIL "A" FOR CONNECTION REQUIREMENTS

PLAN VIEW
SCALE: 1/2"=1'

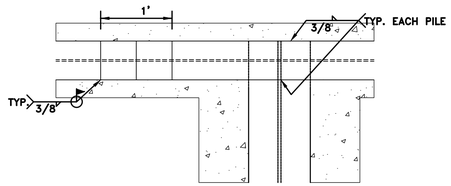

WELDED CONNECTION

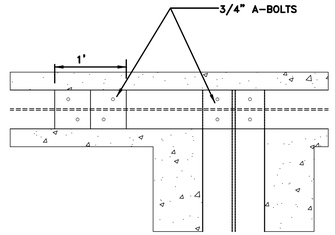

BOLTED CONNECTION

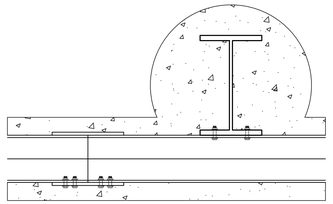

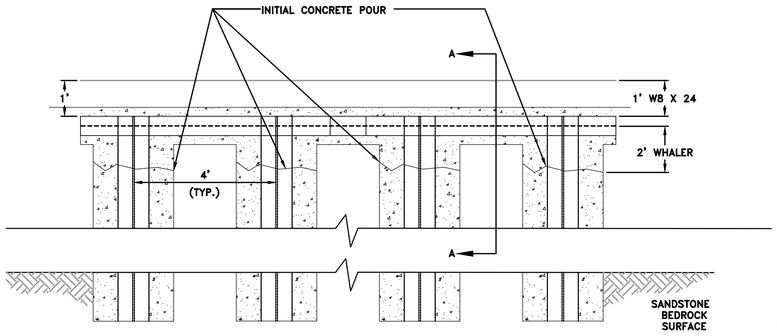

PROFILE VIEW
SCALE: 1/2"=1'

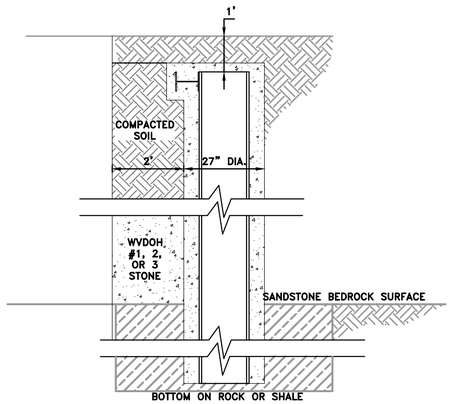

SECTION A-A
SCALE: 1/2"=1'

DETAIL "A"
SCALE: 1"=1'

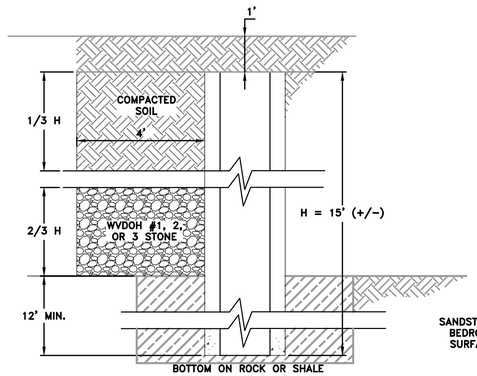

PERPENDICULAR TO TRENCH
N.T.S.

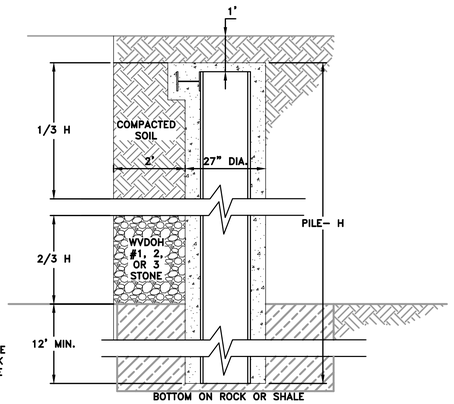

PARRALLEL TO TRENCH
N.T.S.

H PILE WALL DETAILS
SCALE: AS NOTED

SUBSURFACE DRAINS
N.T.S.

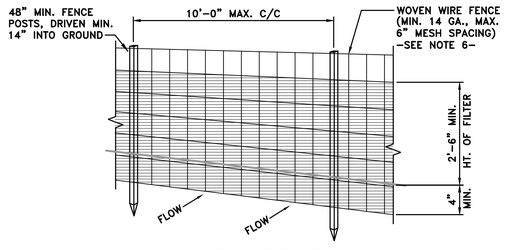

PERSPECTIVE VIEW

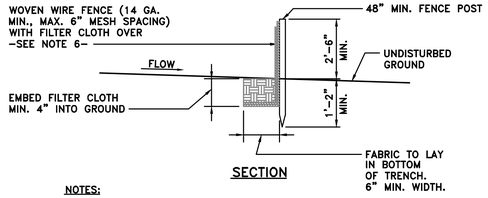

SECTION

NOTES:

1. WOVEN WIRE FENCE TO BE FASTENED SECURELY TO FENCE POSTS WITH WIRE TIES OR STAPLES.
2. FILTER CLOTH TO BE FASTENED SECURELY TO WOVEN WIRE FENCE WITH TIES SPACED EVERY 24" AT TOP AND MID SECTION.
3. WHEN TWO SECTIONS OF FILTER CLOTH ADJOIN EACH OTHER THEY SHALL BE OVERLAPPED BY SIX INCHES AND FOLDED.
4. MAINTENANCE SHALL BE PERFORMED AS NEEDED AND MATERIAL REMOVED PRIOR TO "BULGING" OF SILT FENCE. SILT FENCE SHALL BE CHECKED AFTER EACH STORM EVENT.
5. POSTS SHALL BE CONSTRUCTED OF STEEL, EITHER "T" OR "U" TYPE, OR 2" HARDWOOD.
6. FENCE SHALL BE WOVEN WIRE, 14 GAUGE, 6" MAX. MESH OPENING.
7. FILTER CLOTH SHALL BE "FILTER X", "MIRAFI 100X", "LINKA T140N", "EXXON GTF 180" OR APPROVED EQUAL.

SILT FENCE DETAIL
NOT TO SCALE

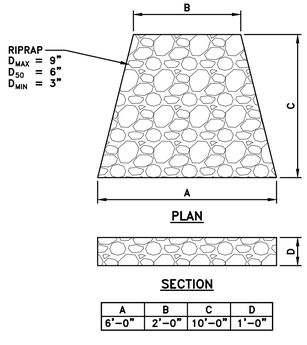

PLAN

SECTION

A	B	C	D
6'-0"	2'-0"	10'-0"	1'-0"

RIPRAP APRON DETAIL
NO SCALE

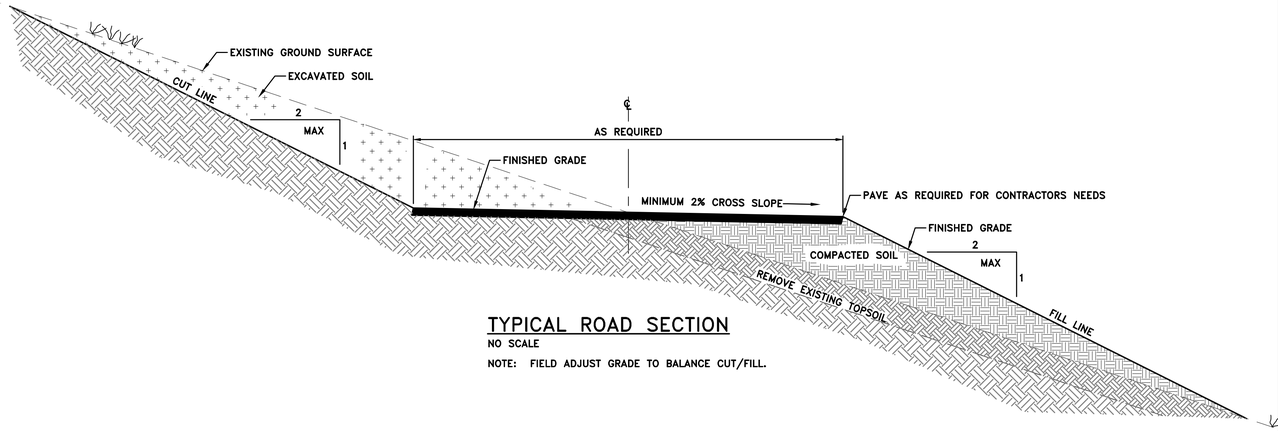

TYPICAL ROAD SECTION
NO SCALE

NOTE: FIELD ADJUST GRADE TO BALANCE CUT/FILL.

NO.	DATE	REVISION

TERRADON CORPORATION
Engineering · Surveying · Landscape Architecture
P.O. Box 519
Nitro, West Virginia 25143
(304) 755-8291 FAX 755-2636
www.terradon.com

JAMES W. JOHNSON 018487 STATE OF WEST VIRGINIA PROFESSIONAL ENGINEER

BID DRAWINGS 5/16/2012

HUNTINGTON VA HOSPITAL
SLIDE REPAIR

HUNTINGTON, WEST VIRGINIA
MISCELLANEOUS DETAILS

Project No.	12048-0001
Drawn:	RFS
Checked:	JWJ
Approved:	JWJ
Scale:	AS NOTED
Date:	5/14/2012
CAD File #	

D1

PLOT DATE : 5/16/2012 12:10 PM FILE SAVED BY :ROBERT.SIMMONS ON 5/16/2012 12:08 PM T:\GEOTECH\GEOTECH PROJECTS\GEOTECH MISC\HUNTINGTON VA HOSPITAL SLIDE\DWG\MISC. DETAILS.DWG