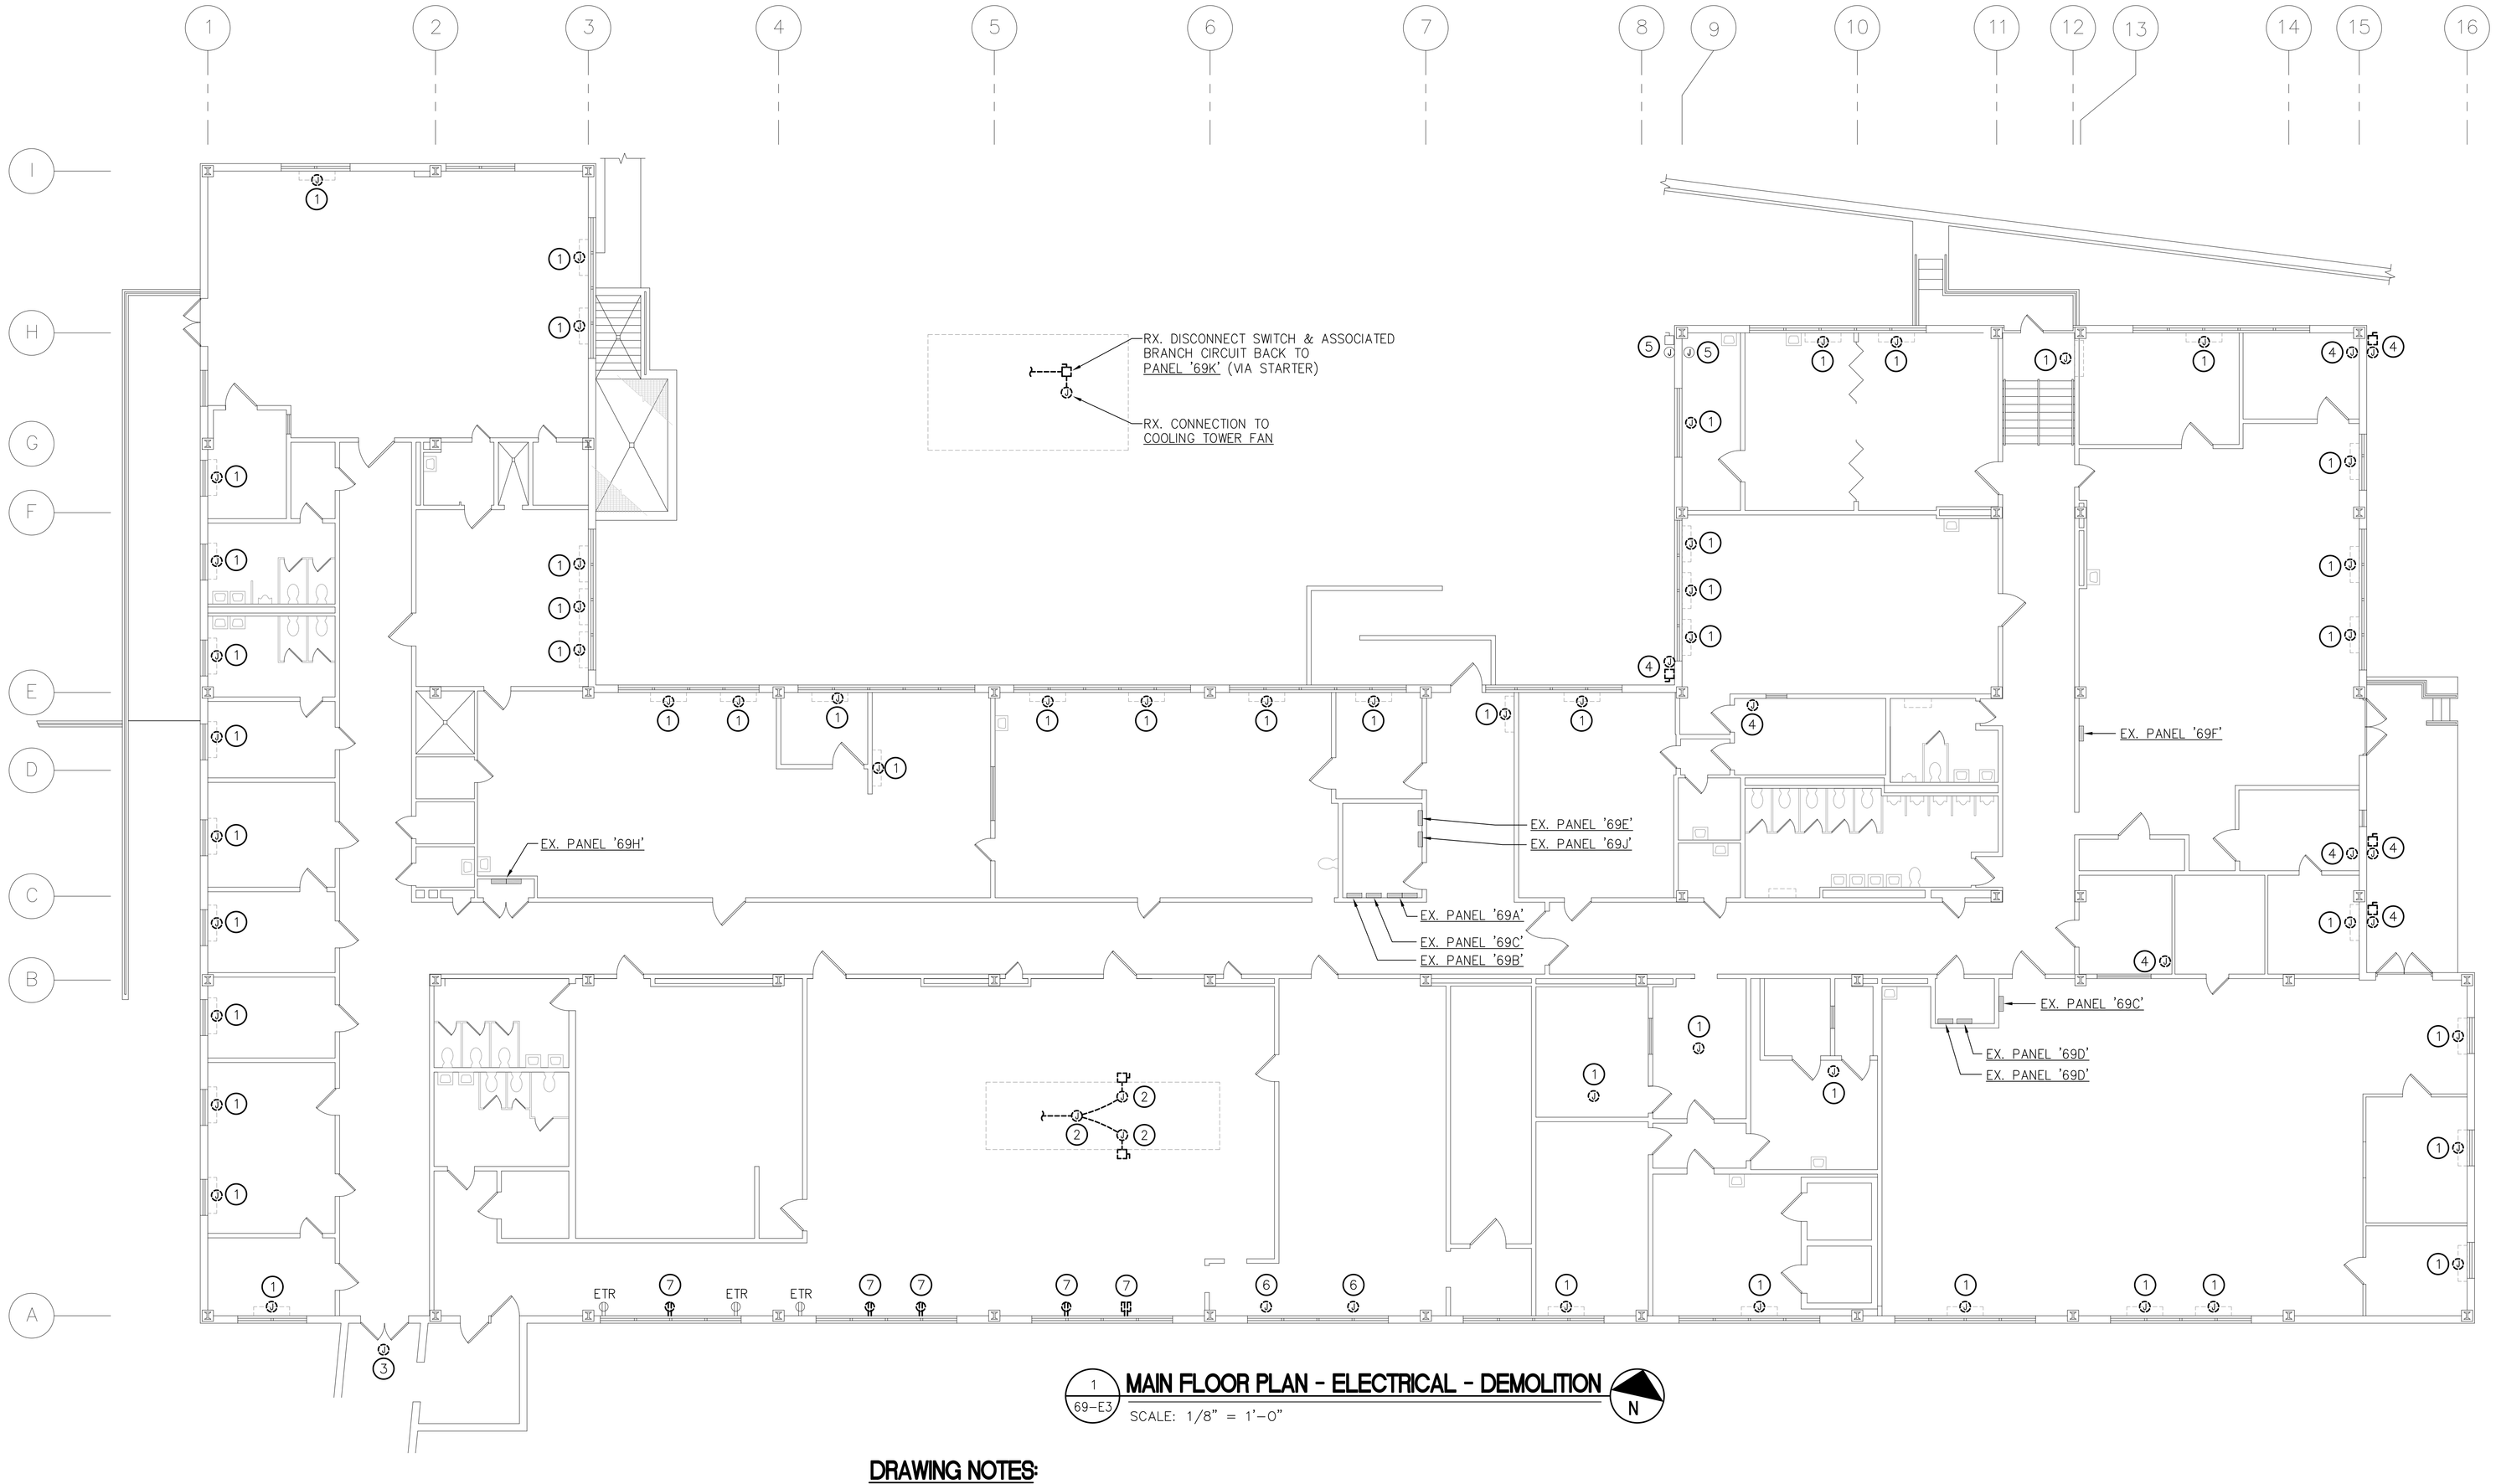

1 / 69-E3 **MAIN FLOOR PLAN - ELECTRICAL - DEMOLITION**

SCALE: 1/8" = 1'-0"

DRAWING NOTES:

1. RX. CONNECTION TO FAN COIL UNIT BEING REPLACED INCLUSIVE OF ASSOCIATED CONDUIT AND WIRING BACK TO SOURCE. PATCH & FINISH FLOOR PENETRATIONS NOT BEING REUSED THAT WERE CREATED BY REMOVAL OF CONDUIT (FINISH TO MATCH ADJACENT SURFACES). SOME UNITS MAY NOT BE SHOWN, COORDINATE EXACT QUANTITY WITH MECHANICAL CONTRACTOR.
2. RX. CONNECTIONS TO ROOFTOP AIR HANDLING UNIT BEING REMOVED INCLUSIVE OF ASSOCIATED DISCONNECT SWITCHES, BOXES AND BRANCH CIRCUIT BACK TO SWITCHBOARD. LABEL EXISTING 225A, 3P CIRCUIT BREAKER SERVING AS 'SPARE'.
3. RX. CONNECTION TO CEILING MOUNTED HEATING/VENTILATION UNIT BEING REPLACED. RX. WIRING BACK TO PANEL '69K' IN BASEMENT (EXISTING CONDUIT SHALL REMAIN FOR REUSE).
4. RX. CONNECTION TO SPLIT SYSTEM BEING REMOVED INCLUSIVE OF CONNECTIONS, DISCONNECT SWITCH, CONDUIT & WIRING BACK TO SOURCE (INDOOR UNIT POWERED FROM EXTERIOR UNIT). PATCH & FINISH WALL PENETRATIONS TO MATCH ADJACENT SURFACES.
5. EXISTING SPLIT SYSTEM TO REMAIN.
6. RX. ABANDONED JUNCTION BOX, CONDUIT & WIRING SERVING FAN COIL UNIT THAT HAD PREVIOUSLY BEEN REMOVED.
7. RX. DUPLEX RECEPTACLE INDICATED. RECONNECT EXISTING BRANCH CIRCUIT TO REMAIN AS REQUIRED. PROVIDE ALL BOXES, CONDUIT, WIRING & CONNECTIONS AS REQUIRED.

GENERAL NOTES:

1. REFER TO DRAWING 69-E1 FOR ELECTRICAL LEGEND, ABBREVIATIONS AND GENERAL NOTES.

Revisions	Date

Consultants

ARCHITECTURE PLANNING ENGINEERING
DERBY ENTERPRISES
1301 ENTERPRISE COURT, SUITE 103-C1
BEL AIR, MARYLAND 21014-1847
410.803.0009
FAX 410.838.1603

Seal

COMMONWEALTH OF PENNSYLVANIA REGISTERED PROFESSIONAL ENGINEER RICHARD ADAM MILLER PE-059886-E

bkm Engineering Life Spaces
Burdette, Koehler, Murphy & Associates, Inc.
Mechanical / Electrical Consulting Engineers
1423 Clarkview Road
Suite 500
Baltimore, Maryland 21209
p: 410.323.0600
f: 410.377.2543
www.bkma.com

Drawing Title	MAIN FLOOR PLAN ELECTRICAL – DEMOLITION
Project Title	BUILDING 69 HVAC UPGRADE
Date	MARCH 14, 2012
Project No.	542-09-102
Approved: Facilities Engineering Service Chief	
Approved: Medical Center Director	
Building Number	69
Checked	LSF
Drawn	IP
Location	COATESVILLE, PENNSYLVANIA
DRAWING NO.	69-E3
Dwg. 20 Of 22	

DEPARTMENT OF VETERANS AFFAIRS

090890.010

D:\090890.010 <<>> 69-E3 MAIN E DEMOLING 03/14/12 10:28 XREF: ..\090890.010 E&M.DWG XREF: ..\BLDG 69 MAIN FLR PLN 0.DWG XREF: ..\VIEW-H3.DWG