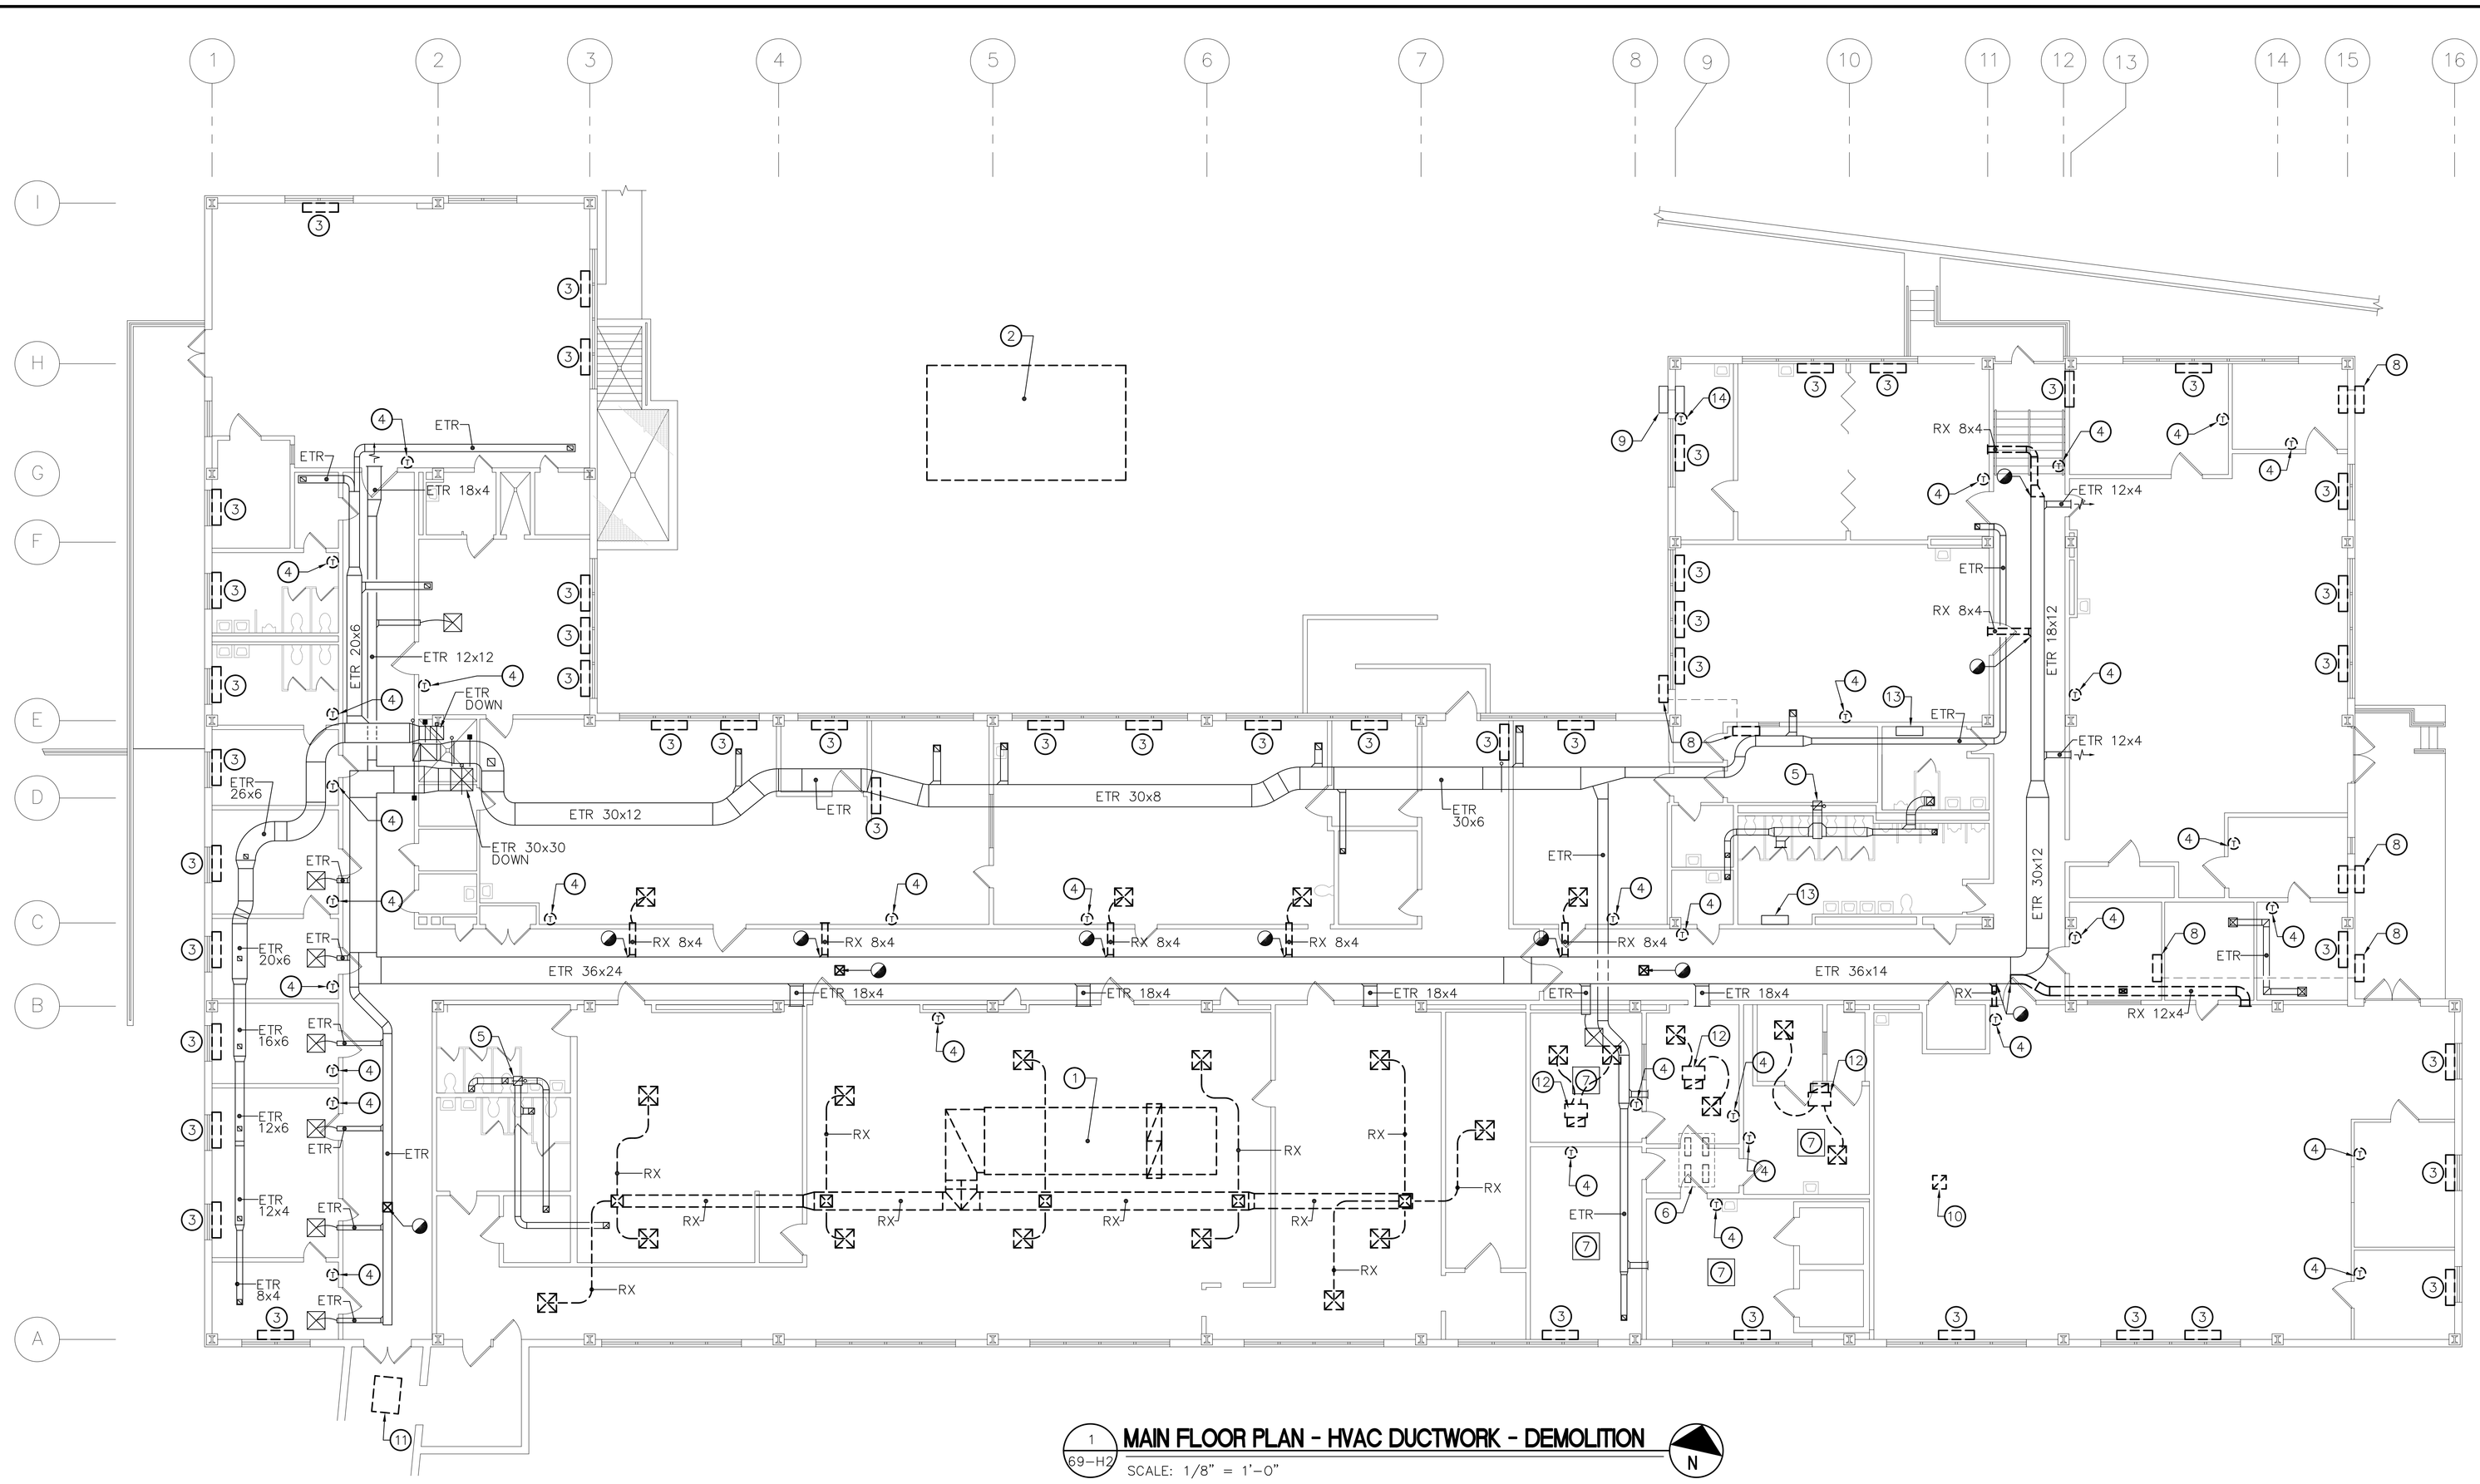


## MAIN FLOOR PLAN - HVAC DUCTWORK - DEMOLITION

1 / 69-H2

SCALE: 1/8" = 1'-0"

N

### GENERAL NOTES:

1. REFER TO 69-H1 FOR MECHANICAL LEGEND, ABBREVIATIONS AND GENERAL NOTES.
2. COORDINATE WITH COTR AND OTHER DISCIPLINES FOR HAZARDOUS MATERIALS ABATEMENT. REFER TO SPECIFICATION SECTION 02 82 13.19 FOR ANY HAZARDOUS MATERIALS REMEDIATION REQUIRED AT FAN COIL UNITS TO BE REMOVED AND AT ANY AREAS WHERE FLOOR TILES WILL BE DISTURBED DUE TO CONSTRUCTION WORK. REFER TO DRAWING 69-HAZ1 FOR FURTHER DIRECTION.

### DRAWING NOTES:

1. REMOVE EXISTING ROOF-MOUNTED AIR HANDLING UNIT AND ALL ASSOCIATED DUCTWORK, DIFFUSERS, PIPING, CONTROLS, ETC. EXISTING ROOF CURBS AND SUPPORTS TO REMAIN. CAP ALL DUCT PENETRATIONS. REMOVE ALL MISCELLANEOUS STEEL AND REPLACE FLASHING AS REQUIRED.
2. REMOVE EXISTING COOLING TOWER AND ALL ASSOCIATED PIPING, CONTROLS, ETC. DISPOSE OF R-11 REFRIGERANT IN ACCORDANCE WITH ALL FEDERAL, STATE, AND LOCAL CODES.
3. REMOVE EXISTING FLOOR-MOUNTED FAN COIL UNIT AND ALL ASSOCIATED PIPING, CONTROLS, ETC.
4. REMOVE EXISTING THERMOSTAT.
5. EXISTING EXHAUST AIR SYSTEM TO REMAIN.
6. EXISTING ROOF-MOUNTED CONDENSING UNITS TO REMAIN.
7. EXISTING CASSETTE TYPE SPLIT SYSTEM AIR HANDLING UNIT AND ASSOCIATED CONTROLS TO REMAIN.
8. REMOVE EXISTING WALL MOUNT SPLIT SYSTEM, CONDENSING UNIT, AND ASSOCIATED PIPING.
9. EXISTING WALL MOUNT SPLIT SYSTEM AND ASSOCIATED CONDENSING UNIT TO REMAIN.
10. REMOVE EXISTING EXHAUST DUCT AND GOOSENECK ON ROOF. PATCH ROOF AND CEILING.
11. REMOVE EXISTING HEATING AND VENTILATING UNIT SERVING CORRIDOR.
12. REMOVE EXISTING FAN COIL UNIT AND ASSOCIATED PIPING ABOVE CEILING.
13. EXISTING TOILET ROOM HEATING UNIT TO REMAIN.
14. SPLIT-SYSTEM THERMOSTAT TO BE RELOCATED. REFER TO NEW WORK DRAWINGS.

| Revisions | Date |
|---|---|

Consultants


DERBY ENTERPRISES
ARCHITECTURE PLANNING ENGINEERING
1301 ENTERPRISE COURT, SUITE 103-C1
BEL AIR, MARYLAND 21014-1847
410.803.0009
FAX 410.838.1603


Seal

COMMONWEALTH OF PENNSYLVANIA REGISTERED PROFESSIONAL ENGINEER MARK ALLEN FLICKINGER PE-066016-E


bkm Engineering Life Spaces
Burdette, Koehler, Murphy & Associates, Inc.
Mechanical / Electrical Consulting Engineers
1423 Clarkview Road
Suite 500
Baltimore, Maryland 21209
p: 410.323.0600
f: 410.377.2543
www.bkma.com


| | | | |
|---|---|---|---|
| Drawing Title: MAIN FLOOR PLAN HVAC DUCTWORK DEMOLITION | Project Title: BUILDING 69 HVAC UPGRADE | Date: MARCH 14, 2012 | |
| | | Project No.: 542-09-102 | |
| Approved: Facilities Engineering Service Chief | Building Number: 69 / Checked: MAF / Drawn: ERS | DRAWING NO.: 69-H2 | DEPARTMENT OF VETERANS AFFAIRS |
| Approved: Medical Center Director | Location: COATESVILLE, PENNSYLVANIA | Dwg. 7 Of 22 | |

090890.010


D:\BKM <<> PRO-TYP.DWG 09/04/08 14:20 XREF: G:\BKA\PLOTTING SETUP GUIDELINES.DWG --> XBA