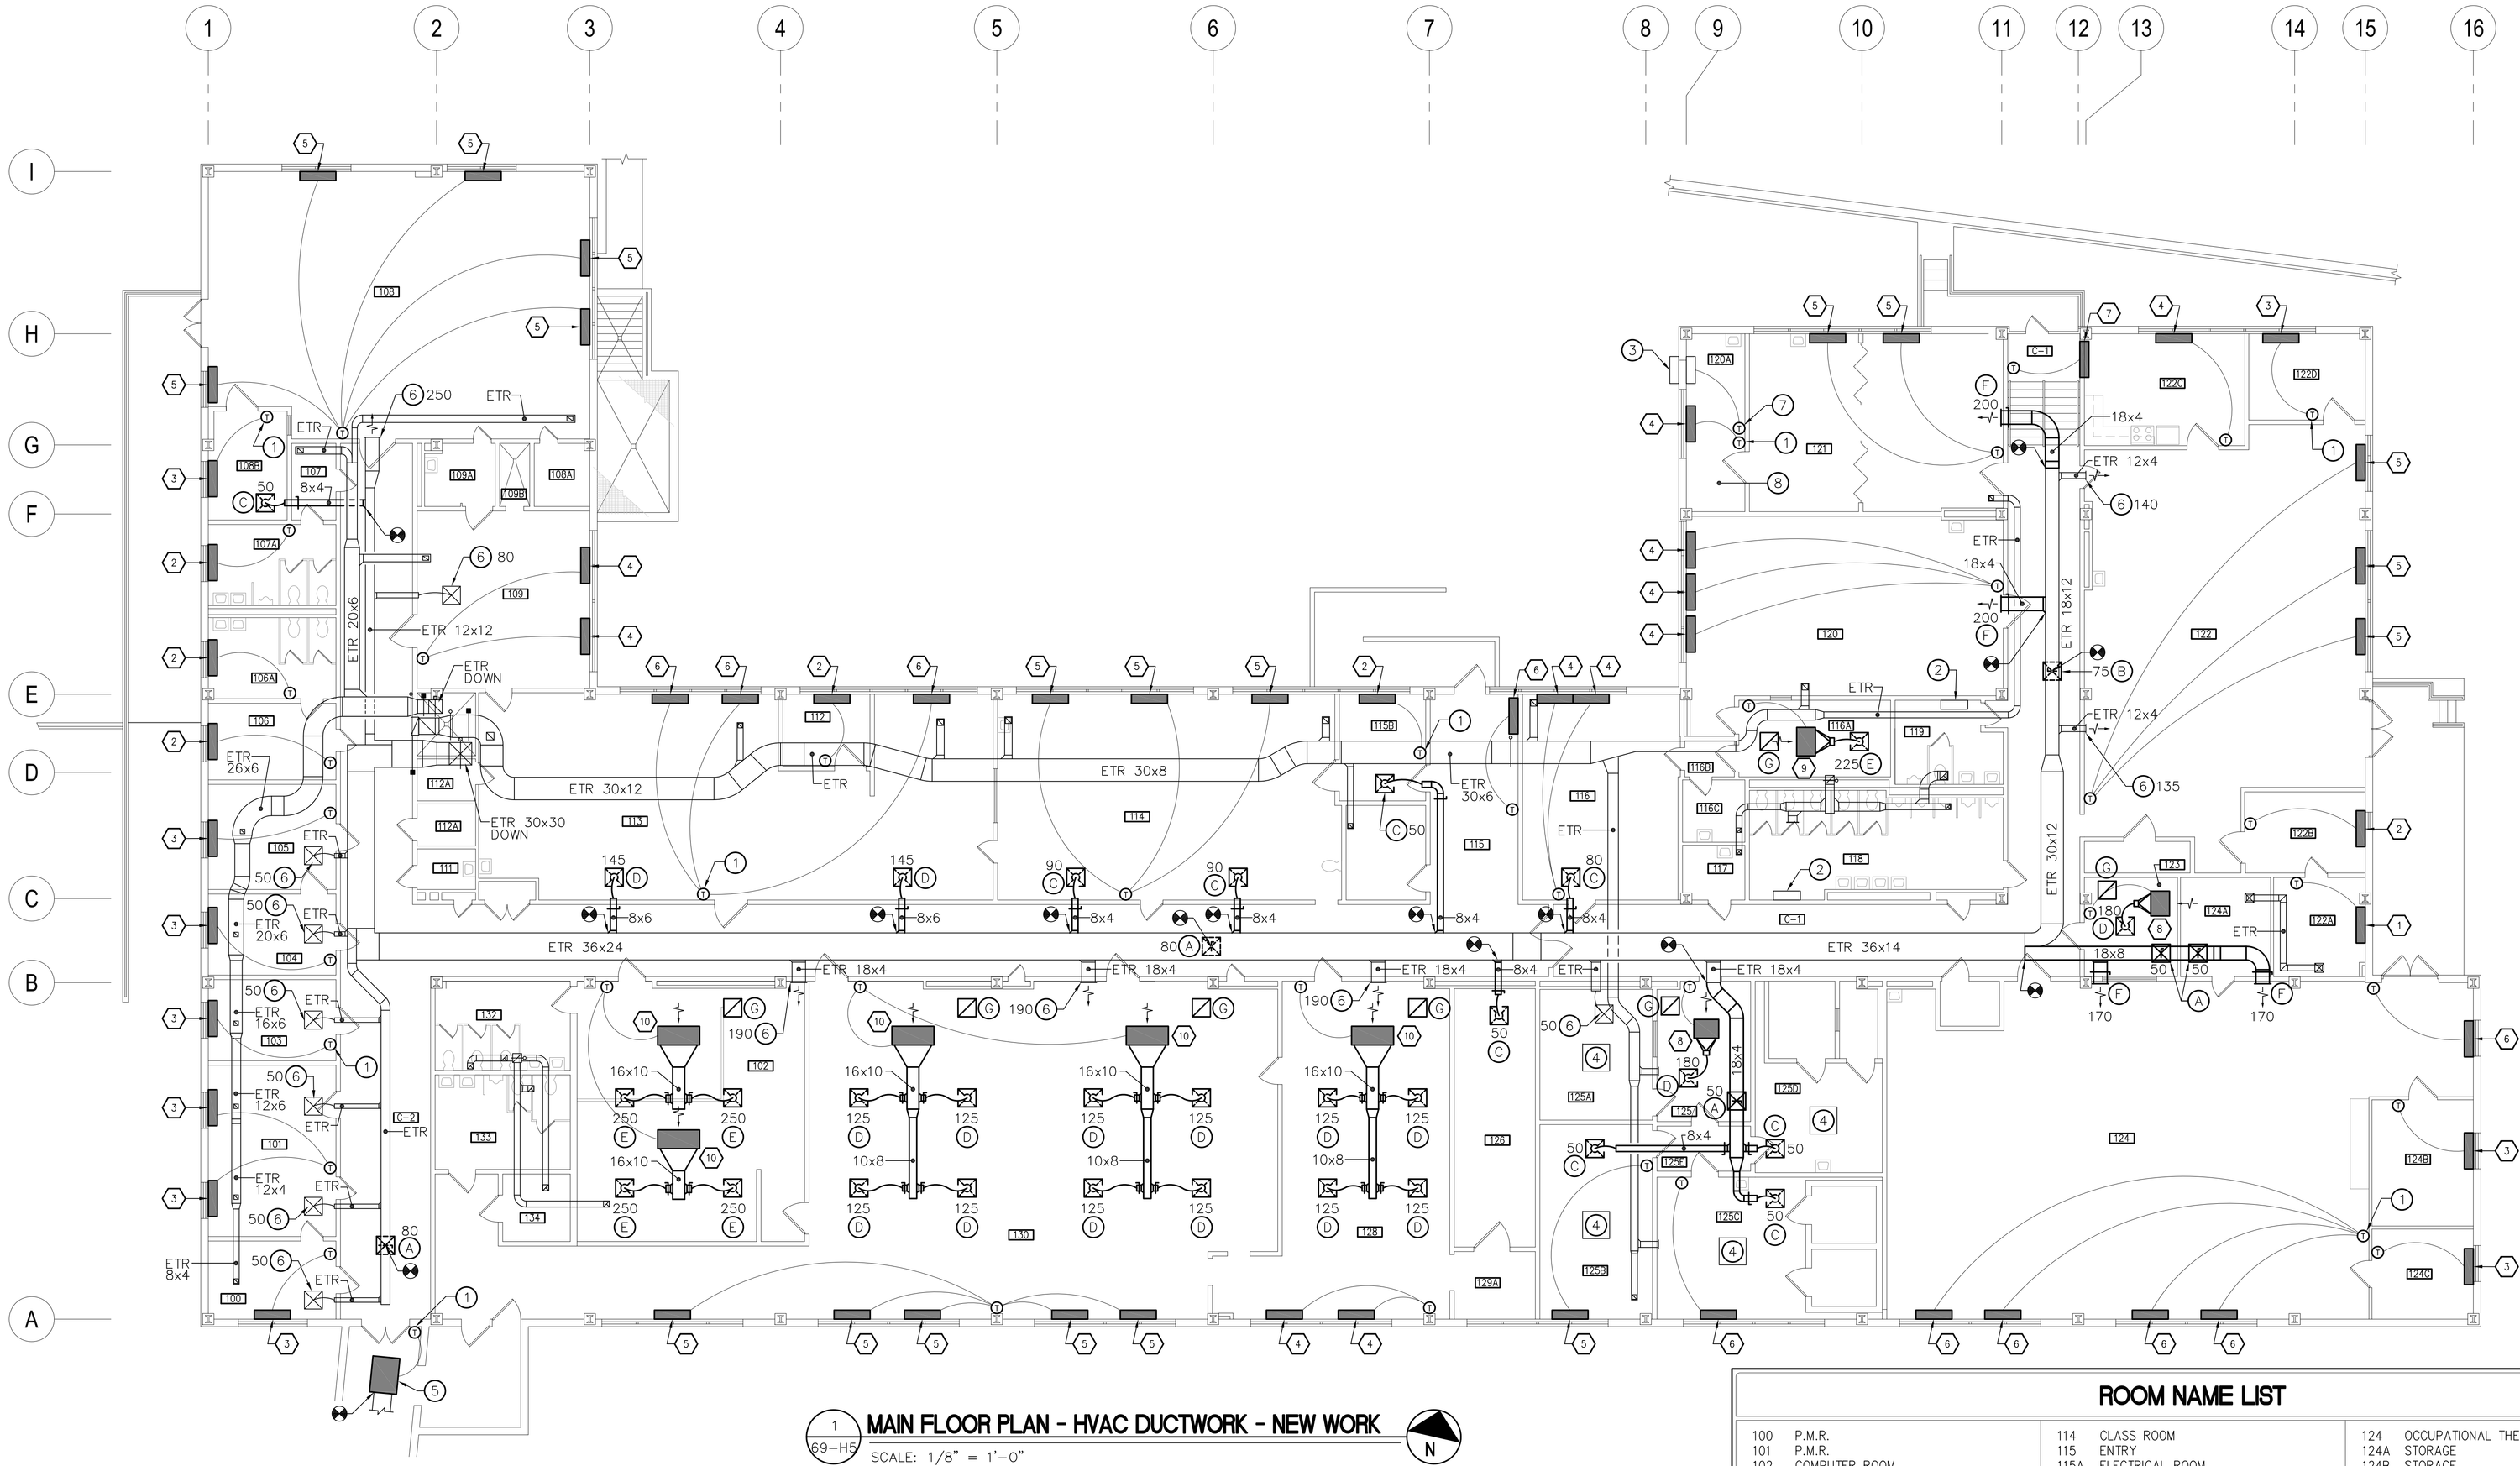

MAIN FLOOR PLAN - HVAC DUCTWORK - NEW WORK

1 / 69-H5

SCALE: 1/8" = 1'-0"

N

GENERAL NOTES:

1. REFER TO 69-H1 FOR MECHANICAL LEGEND, ABBREVIATIONS AND GENERAL NOTES.
2. RECONFIGURE EXISTING SPRINKLER PIPING AS REQUIRED TO ACCOMMODATE NEW WORK. REFER TO DRAWING 69-H1 FOR GENERAL SPRINKLER NOTES.
3. PROVIDE DUCT CLEANING FOR ALL EXISTING DUCTWORK ASSOCIATED WITH HV-1.

DRAWING NOTES:

1. WALL MOUNTED THERMOSTAT (TYP).
2. EXISTING TOILET ROOM HEATING UNIT.
3. EXISTING WALL MOUNT SPLIT SYSTEM AND ASSOCIATED CONDENSING UNIT. PROVIDE RELAY TO DISABLE WHEN SPACE TEMPERATURE SENSOR FOR FAN COIL UNIT CALLS FOR HEAT.
4. EXISTING CASSETTE TYPE SPLIT SYSTEM AIR HANDLING UNIT.
5. HEATING AND VENTILATING UNIT HV-1 SERVING CORRIDOR. CONNECT TO EXISTING DUCTWORK IN THIS AREA.
6. BALANCE EXISTING SUPPLY AIR DIFFUSER TO CFM INDICATED.
7. RELOCATE EXISTING SPLIT SYSTEM THERMOSTAT. EXTEND WIRING AS REQUIRED.
8. REFER TO DRAWING 69-H11 FOR IT ROOM CONTROL SEQUENCE.

ROOM NAME LIST

100	P.M.R.	114	CLASS ROOM	124	OCCUPATIONAL THERAPY
101	P.M.R.	115	ENTRY	124A	STORAGE
102	COMPUTER ROOM	115A	ELECTRICAL ROOM	124B	STORAGE
103	P.M.R. PHYSIATRIST	115B	OCCUPATION THERAPY	124C	–
104	P.M.R. F.M.G. ROOM	116	GRAPHIC ARTS	125	AUDIOLOGY CLINIC
105	P.M.R. PHYSIATRIST	116A	OFFICE/LAB	125A	RECP. ROOM
106	F.S. LOCKERS	116B	–	125B	AUDIOLOGY CLINIC
106A	F.S. TOILET	116C	BATH	125C	AUDIOLOGY CLINIC
107	MIN. ROOM	117	JAN. CL.	125D	AUDIOLOGY CLINIC
107A	M.S. TOILET	118	M.P. TOILET	125E	AUDIOLOGY CLINIC
108	CORRECTIVE THERAPY	119	F.P. TOILET	126	STORAGE
108A	STORE	120	SPEECH PATHOLOGY	128	STORAGE
108B	THERAPY OFFICE	120A	IRM	129A	FLOWER STORAGE
109	EMPLOYEE WORK SCREEN CLINIC	121	P.M.R. CONFERENCE ROOM	130	FLOWER SHOP
109A	PAT. TOILET	122	PATIENT CARE FACILITIES/WORKSHOP	132	VOCATIONAL COUNCELING
109B	SHOWER	122A	STORAGE	133	TOILET
111	JAN. CL.	122B	LOCKSMITH	134	–
112	OFFICE	122C	BREAK ROOM	C-1	CORRIDOR
112A	STORE	122D	FACILITIES FOREMAN	C-2	CORRIDOR
113	PHYSICAL THERAPY	123	OFFICE		

Revisions	Date

Consultants

DERBY ENTERPRISES
ARCHITECTURE
PLANNING
ENGINEERING
1301 ENTERPRISE COURT, SUITE 103-C1
BEL AIR, MARYLAND 21014-1847
410.803.0009
FAX 410.838.1603

Seal

COMMONWEALTH OF PENNSYLVANIA
REGISTERED PROFESSIONAL
MARK ALLEN FLICKINGER
ENGINEER
PE-040016-E

bkm Engineering Life Spaces
Burdette, Koehler, Murphy & Associates, Inc.
Mechanical / Electrical Consulting Engineers
1423 Clarkview Road
Suite 500
Baltimore, Maryland 21209
p: 410.323.0600
f: 410.377.2543
www.bkma.com

Drawing Title	MAIN FLOOR PLAN HVAC DUCTWORK NEW WORK
Project Title	BUILDING 69 HVAC UPGRADE
Date	MARCH 14, 2012
Project No.	542-09-102
Approved: Facilities Engineering Service Chief	
Approved: Medical Center Director	
Building Number	69
Checked	MAF
Drawn	ERS
Location	COATESVILLE, PENNSYLVANIA
DRAWING NO.	69-H5
Dwg. 10 of 22	

DEPARTMENT OF VETERANS AFFAIRS

090890.010

D:\BKM <<>> H69-TYP.DWG 09/04/08 14:29 XREF: C:\BKM\PLOTTING SETUP 02\05\B.DWG --> XBA