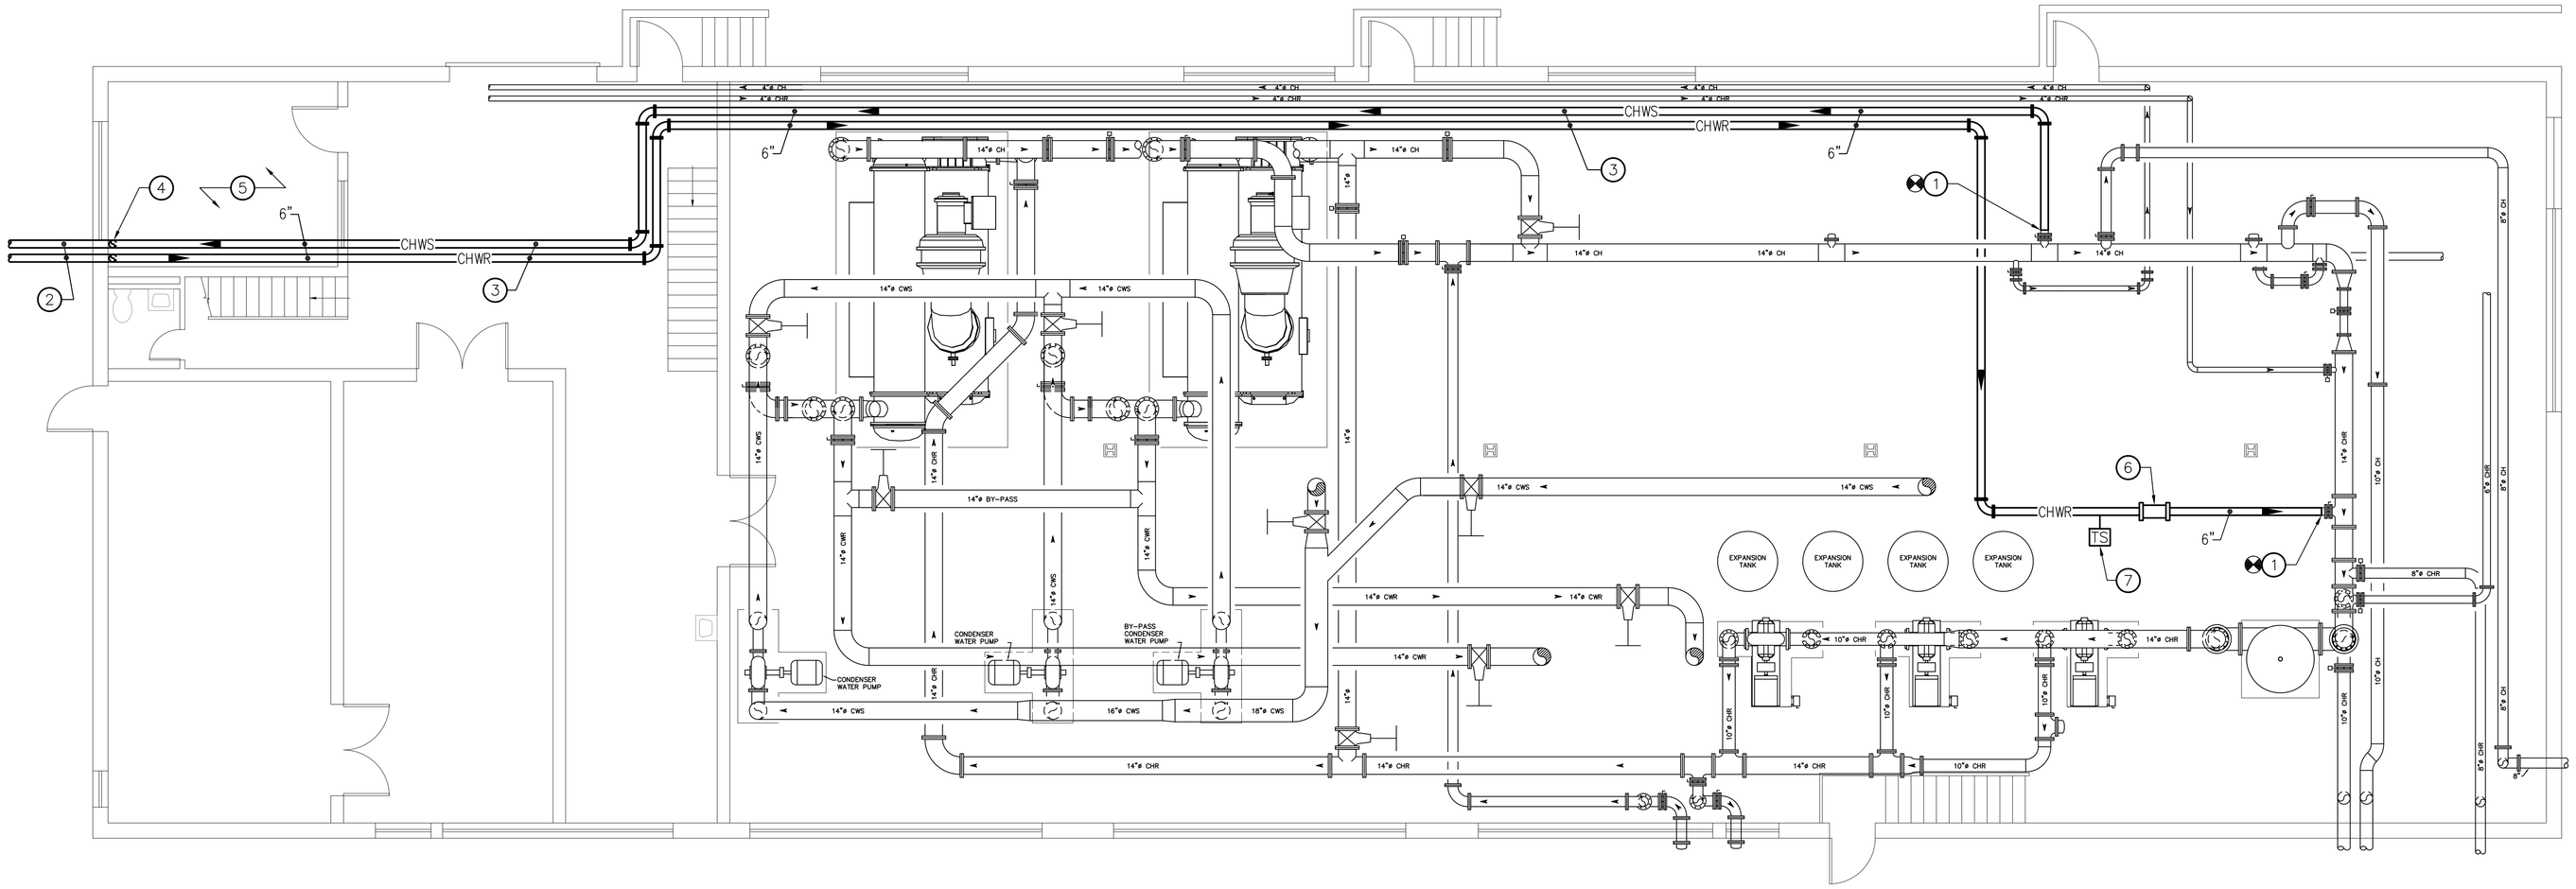

BUILDING 17 (CHILLER PLANT) - FIRST FLOOR PLAN - HVAC PIPING - NEW WORK

1 / 69-H8

SCALE: 3/16" = 1'-0"

N

GENERAL NOTES:

1. REFER TO 69-H1 FOR MECHANICAL LEGEND, ABBREVIATIONS AND GENERAL NOTES.

DRAWING NOTES:

1. CONNECT 6" CHWS/R PIPING TO EXISTING 6" VALVED CONNECTIONS WITHIN BUILDING 17.
2. 6" CHWS/R PREINSULATED PIPINGBELOW GRADE UNDER 75 FEET OF ASPHALT FROM BUILDING 69. REFER TO DRAWING 69-H6 FOR CONTINUATION.
3. ROUTE 6" CHWS/R PIPING HIGH ACROSS CHILLER PLANT.
4. 6" CHWS/R PIPING DOWN BELOW GRADE.
5. COORDINATE EXACT ROUTING OF CHILLED WATER PIPING IN THIS AREA WITH COTR IN ORDER TO AVOID EXISTING TELEPHONE BOARDS ABOVE DROP CEILING.
6. PROVIDE WATER FLOW MEASURING STATION. TIE INTO EXISTING TRANE ENGINEERING CONTROL CENTER.
7. PROVIDE TEMPERATURE SENSOR UPSTREAM OF FLOW MEASURING STATION. REFER TO DETAIL 5/69-H10.

0 2 4 8 16

SCALE: 3/16" = 1'-0"

Revisions	Date

Consultants

DERBY ENTERPRISES
ARCHITECTURE PLANNING ENGINEERING
1301 ENTERPRISE COURT, SUITE 103-C1
BEL AIR, MARYLAND 21014-1847
410.803.0009
FAX 410.838.1603

Seal

COMMONWEALTH OF PENNSYLVANIA — REGISTERED PROFESSIONAL — MARK ALLEN FLICKINGER — REGISTERED ENGINEER

bkm Engineering Life Spaces

Burdette, Koehler, Murphy & Associates, Inc.
Mechanical / Electrical Consulting Engineers
1423 Clarkview Road
Suite 500
Baltimore, Maryland 21209
p: 410.323.0600
f: 410.377.2543
www.bkma.com

Drawing Title	BUILDING 17 (CHILLER PLANT) FIRST FLOOR PLAN HVAC PIPING – NEW WORK
Project Title	BUILDING 69 HVAC UPGRADE
Date	MARCH 14, 2012
Project No.	542-09-102
Approved: Facilities Engineering Service Chief	
Approved: Medical Center Director	
Building Number	69
Checked	MAF
Drawn	ERS
Location	COATESVILLE, PENNSYLVANIA
DRAWING NO.	69-H8
Dwg. 13 of 22	

DEPARTMENT OF VETERANS AFFAIRS

090890.010

three inches = one foot
one and one-half inches = one foot
one inch = one foot
three-quarters inch = one foot
one-half inch = one foot
three-eighths inch = one foot
one-quarter inch = one foot
one-eighth inch = one foot
D:\BKM <000> PROJ-TYP\DWG 09/04/08 14:20 XREF: C:\BKM PLOTTING SETUP GUIDE\TB.DWG ---> ABA