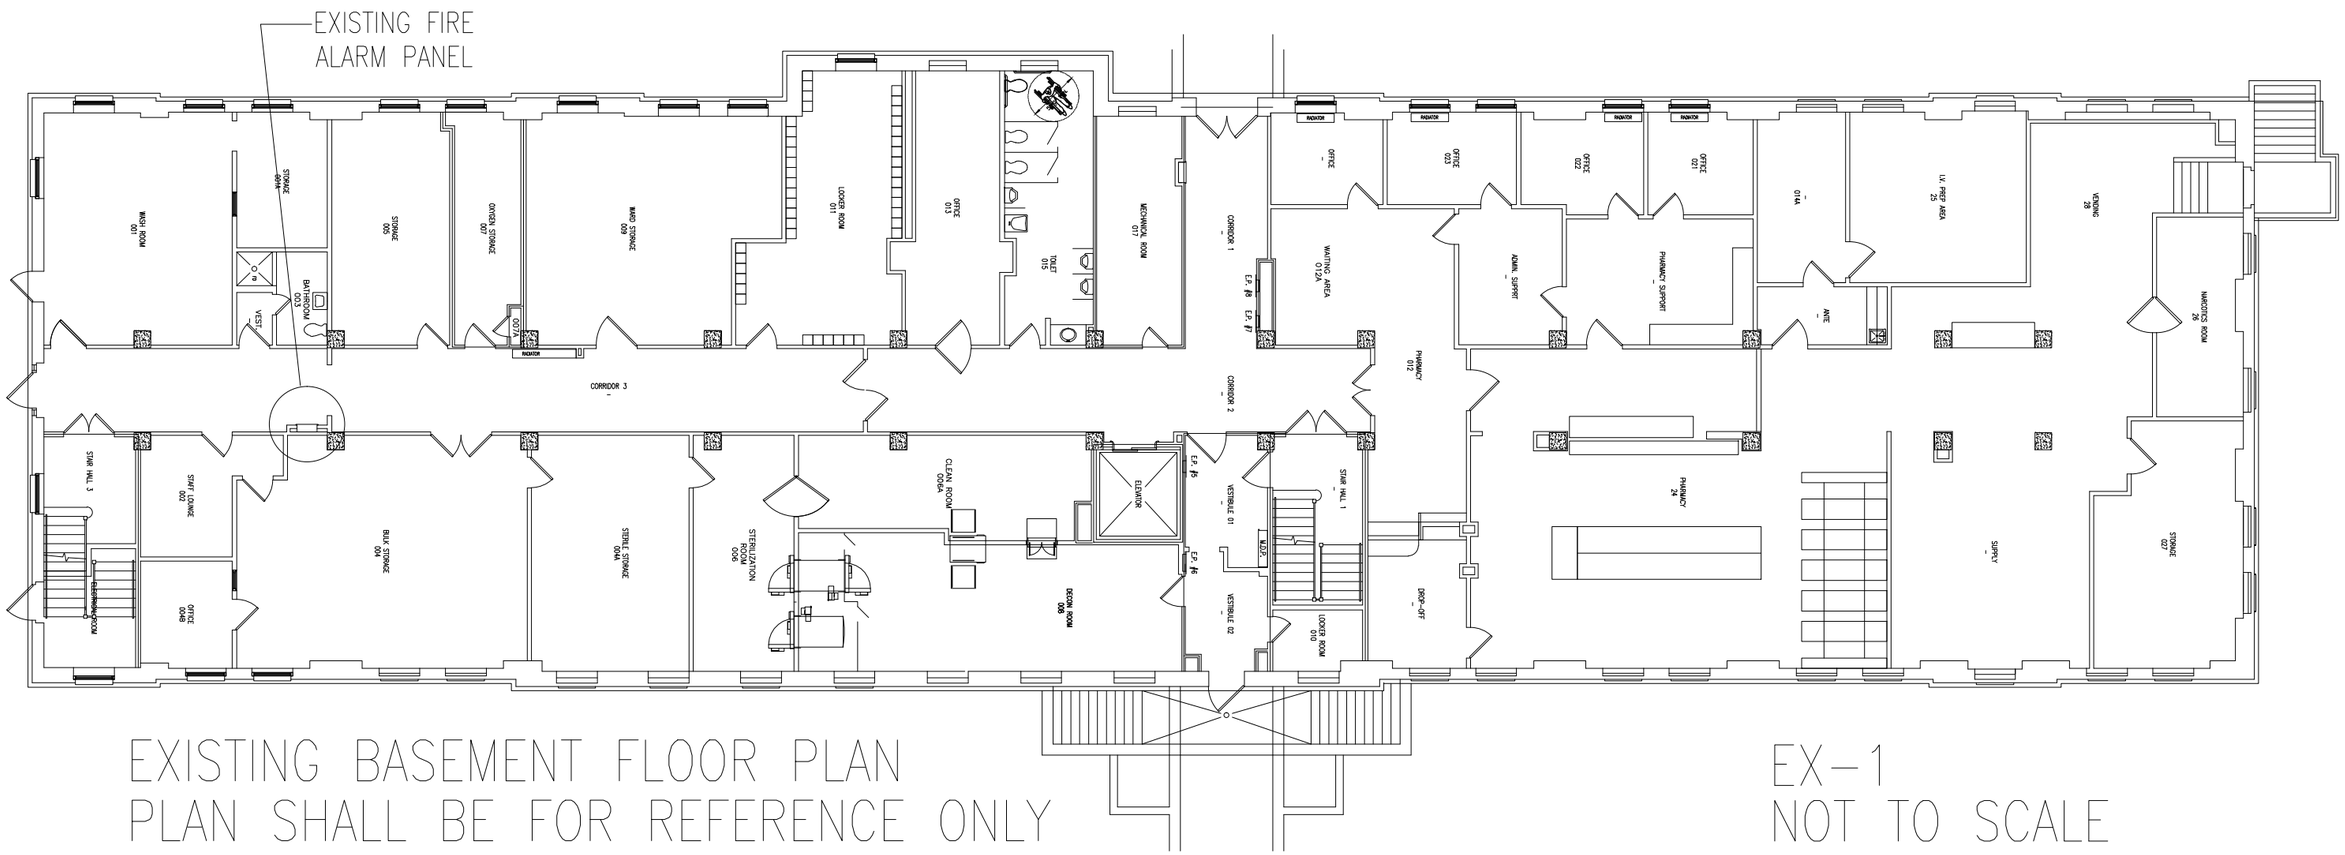

EXISTING BASEMENT FLOOR PLAN
PLAN SHALL BE FOR REFERENCE ONLY

EX-1
NOT TO SCALE