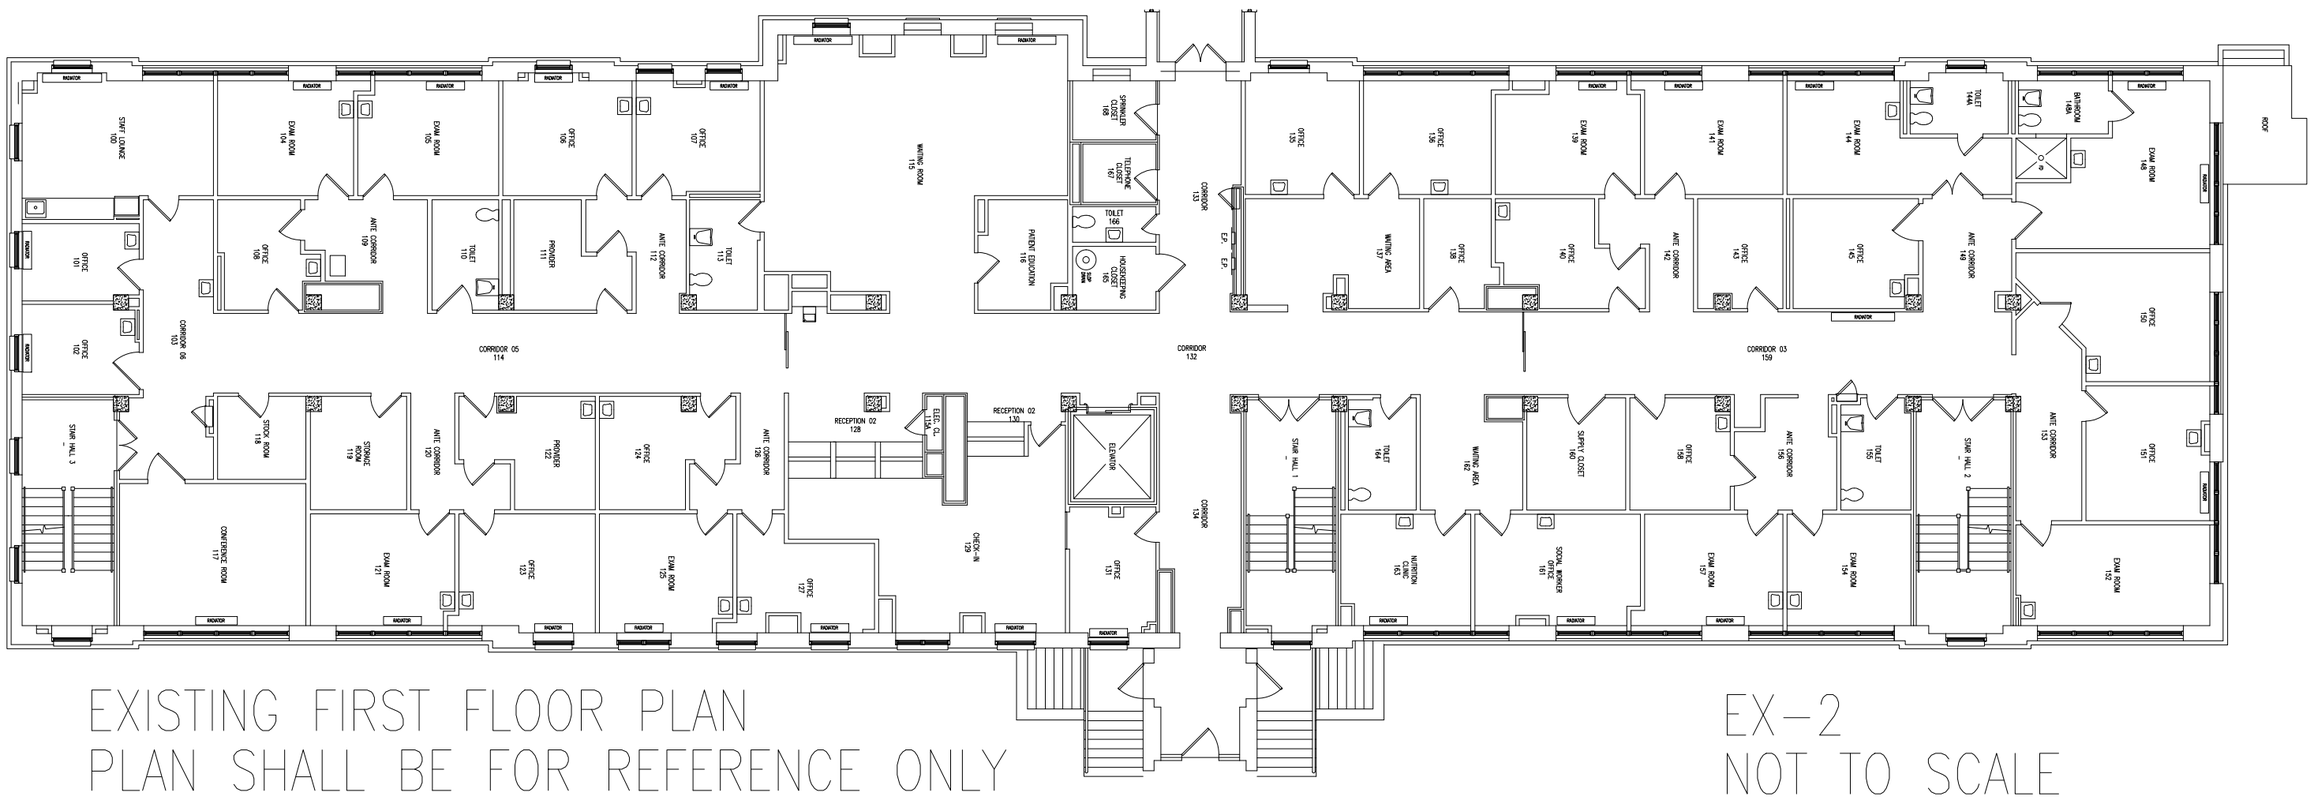

EXISTING FIRST FLOOR PLAN
PLAN SHALL BE FOR REFERENCE ONLY

EX-2
NOT TO SCALE