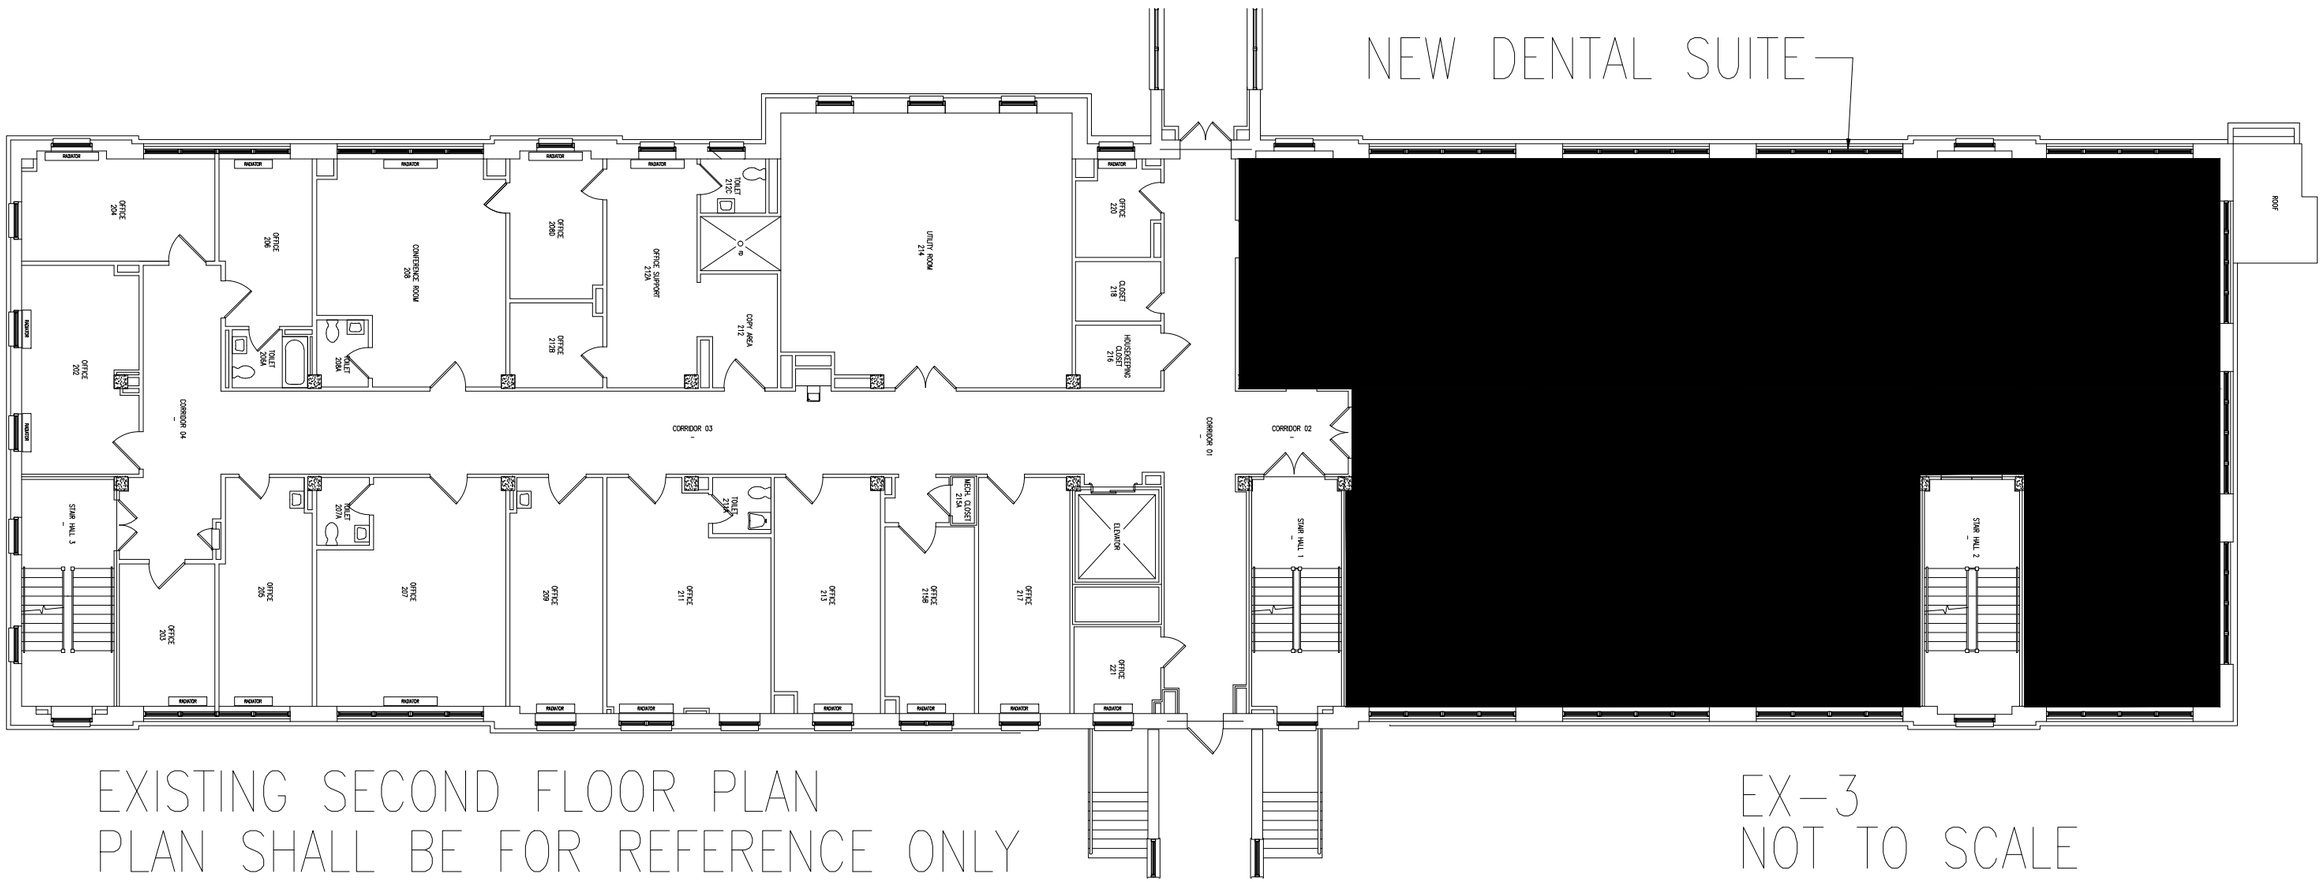

EXISTING SECOND FLOOR PLAN
PLAN SHALL BE FOR REFERENCE ONLY

EX-3
NOT TO SCALE