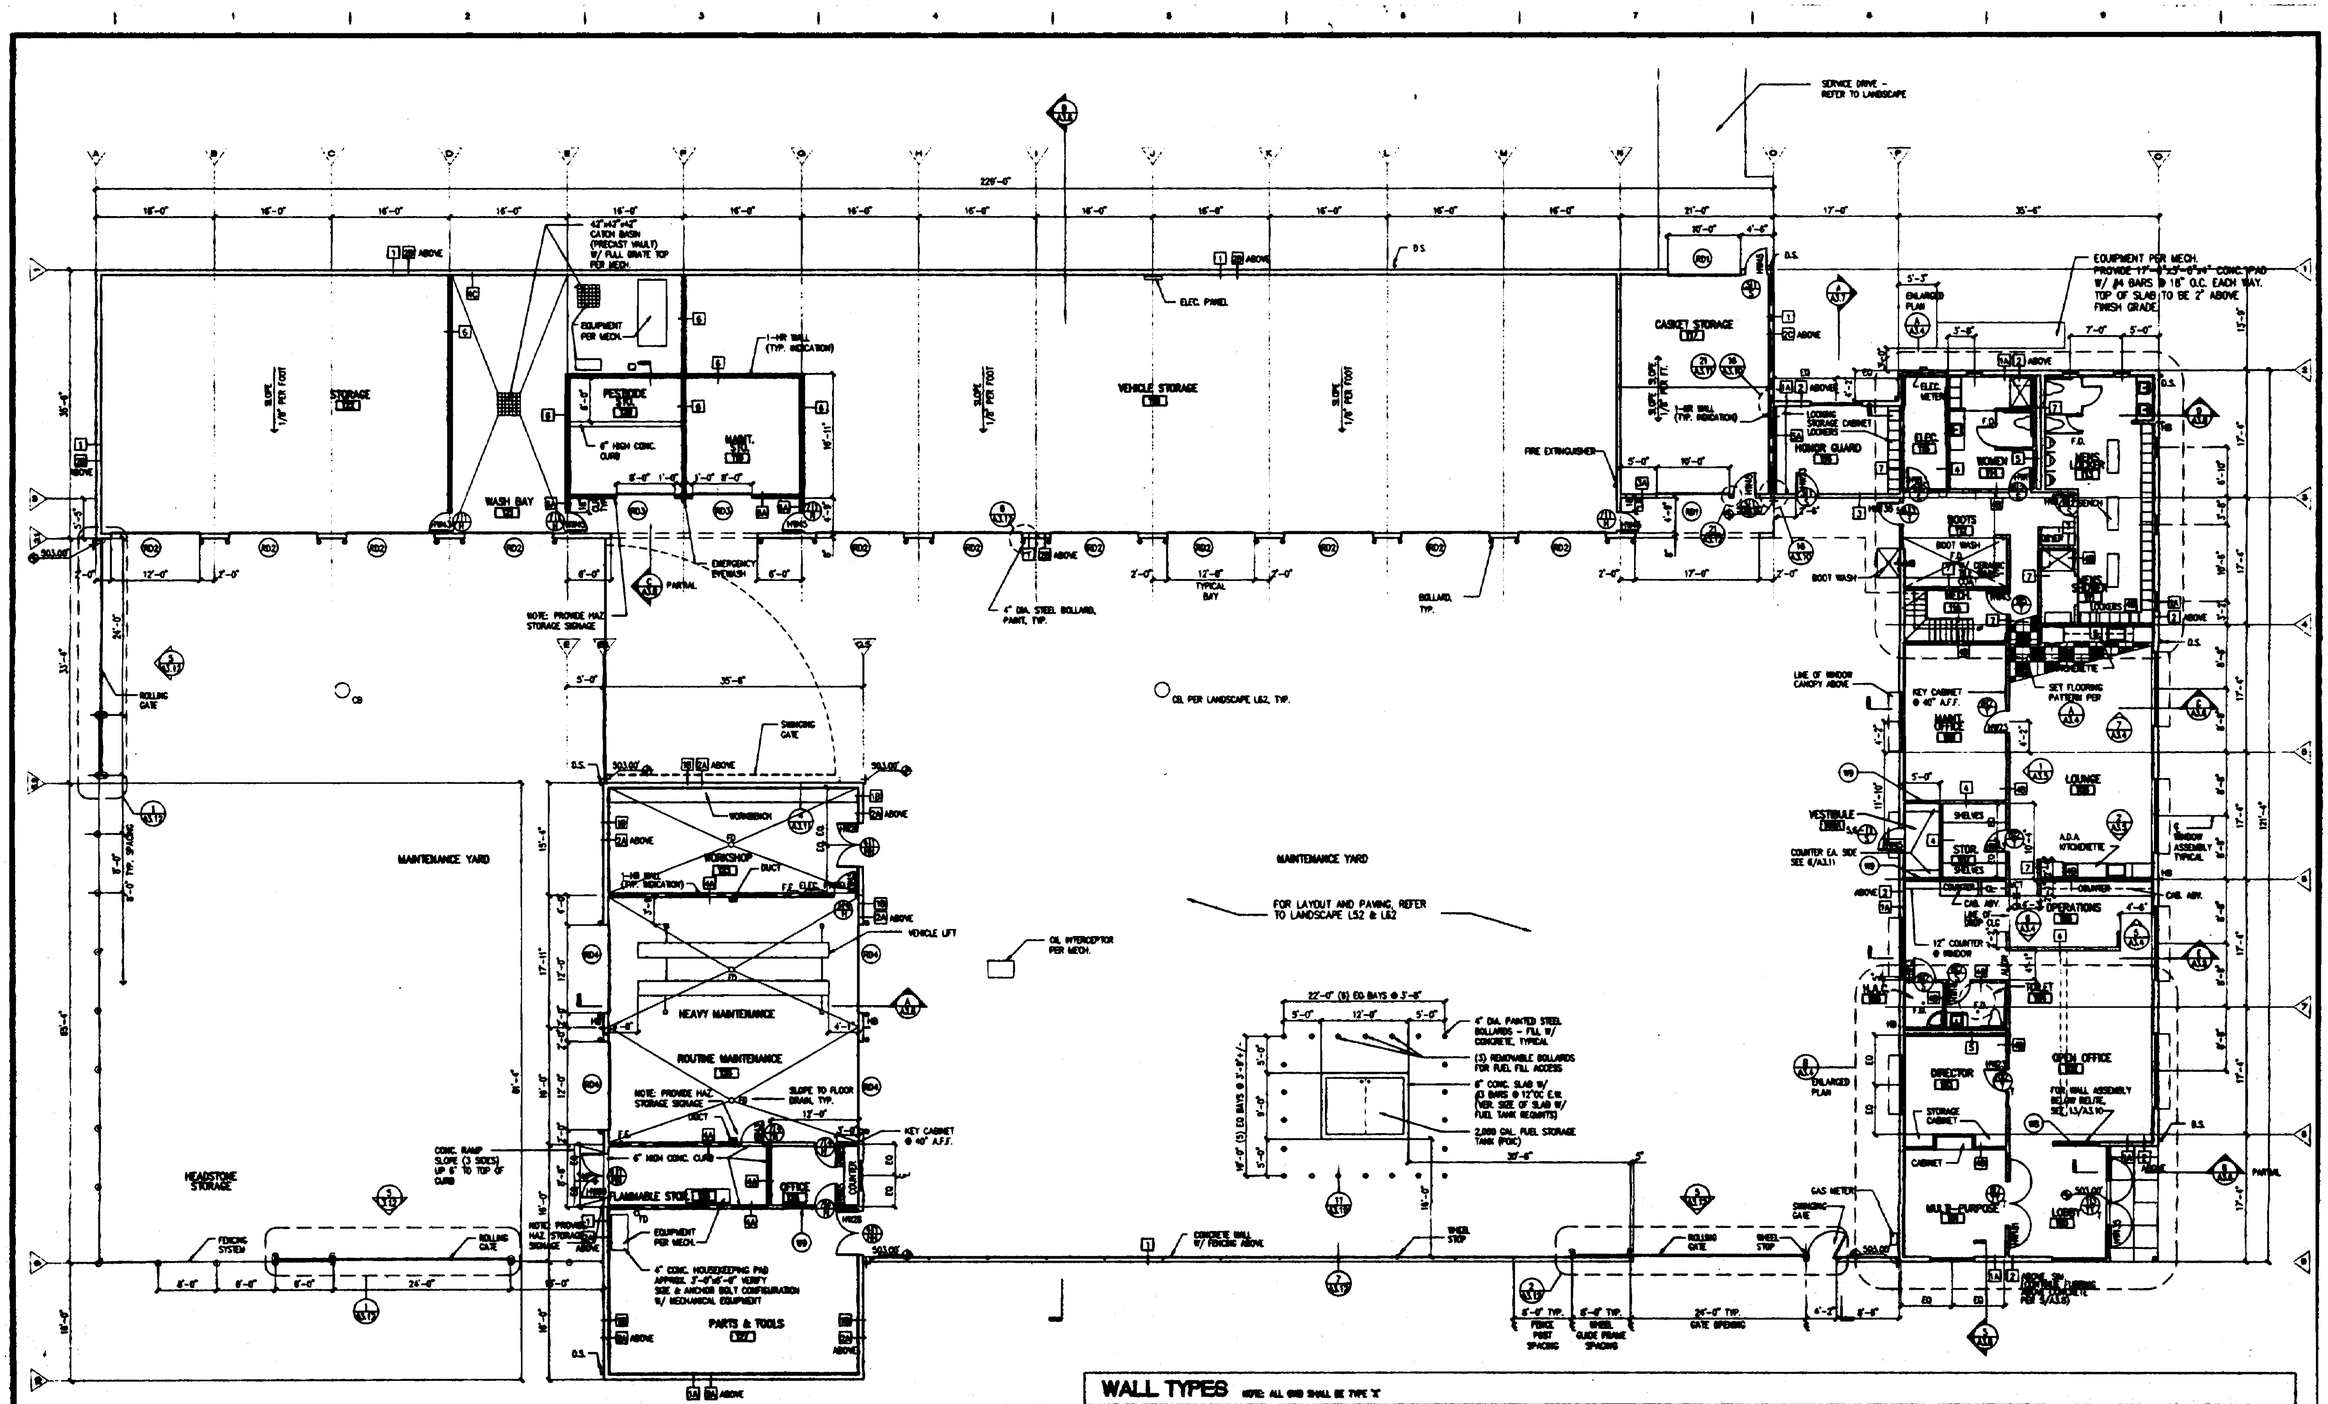

WALL TYPES

NOTE: ALL GWB SHALL BE TYPE 'X'

(1) CAST-IN-PLACE CONCRETE FINISH PER SCHEDULE; FENCE ON TOP	(2) PREFINISHED METAL WALL PANELS; BUILDING PAPER; PLYWOOD SHEATHING; 6" METAL STUDS @ 16" OC; R-11 BATT INSULATION; 5/8" GWB; FINISH PER SCHEDULE	(3) SAME AS WALL TYPE 2; DELETE INSULATION; ADD 1/2" VENEER PLYWOOD OVER GWB	(4) 5/8" GWB BOTH SIDES, FINISH PER SCHEDULE; 2-6"x8" METAL STUDS @ 16" OC	(5) 1 5/8" METAL STUDS; 5/8" GWB SOAC SIDE ONLY; R-19 BATT INSULATION
(2) 5/8" GWB; 1 1/2" METAL FURRING CHANNELS; R-19 FIBER INSULATION; CAST-IN-PLACE CONCRETE; UNDERGROUND BELOW GRADE	(3) SAME AS WALL TYPE 2; 1/2" VENEER PLYWOOD PANELS IN LIEU OF 5/8" GWB; R-21 BATT INSULATION IN LIEU OF R-11	(3) 19/32" VENEER PLYWOOD PANELS W/ (1/2"x3 BATTENS; BUILDING PAPER; PLYWOOD SHEATHING; 6" METAL STUDS @ 16" OC; R-11 BATT INSULATION; 1"x6" FURRING CHANNELS @ 24"; 5/8" GWB	(4) SAME AS WALL TYPE 4; ADD VENEER PLYWOOD PANELS BOTH SIDES	(6) GWB; FINISH PER SCHEDULE
(2) SAME AS 1A; 1/2" VENEER PLYWOOD IN LIEU OF 5/8" GWB	(3) SAME AS WALL TYPE 2; DELETE INSULATION; 1/2" VENEER PLYWOOD PANELS IN LIEU OF 5/8" GWB	(3) SAME AS WALL TYPE 3; DELETE R-11 BATT INSULATION; DELETE 1"x6" FURRING CHANNELS	(4) SAME AS WALL TYPE 4; ADD SOUND INSULATION BLANKET	(6) 19/32" PLYWOOD SIDING; 1"x3" FURRING STRIPS, PCS; BUILDING PAPER; GWB; FINISH PER SCHEDULE
			(4) SAME AS WALL TYPE 20; ADD PREFINISHED METAL WALL PANELS @ WASH BAY DIVIDER	
			(4) 5/8" GWB BOTH SIDES, FINISH PER SCHEDULE; 2-1/2" METAL STUDS EACH SIDE OF WALL CAVITY	(7) 5/8" GWB BOTH SIDES, FINISH PER SCHEDULE; 6" METAL STUDS @ 16" O.C.; ADD 7/8" FURRING CHANNELS @ FENCE GUARD SYSTEMS ONLY

REGISTERED ARCHITECT

919S0118

ADMINISTRATION/MAINTENANCE COMPLEX

MB-PLAN

1/8"=1'-0"

Revisions	Date	ROYSTON HANAMOTO ALLEY & ABEY, LANDSCAPE ARCHITECTS, MILL VALLEY CALIFORNIA 94942-0837, (415) 383-7900	MILLER/HULL PARTNERSHIP, ARCHITECTS, SEATTLE, WASHINGTON 98104-1031, (206) 682-6837	JONGEJAN·GERRARD·McNEAL Incorporated P.S. Landscape Architecture, Urban Design, Planning, 23 103rd Ave. N.E. Bellevue, WA 98004 206-454-5723	Drawing Title: ADMIN./ MAINTENANCE COMPLEX FLOOR PLAN	Project Title: VA TAHOMA NATIONAL CEMETERY PHASE 1 DEVELOPMENT	Project Number: 919-001
		INCA ENGINEERS, INC., CIVIL ENGINEERS, BELLEVUE, WASHINGTON 98004, (206) 435-1000	JD-21 ENGINEERS, ELECTRICAL ENGINEERS, BELLEVUE, WASHINGTON 98004-2228, (206) 885-2195		Approved VBA/NCA Team Director: Jon E. Baer	Location: SEATTLE, WASHINGTON	Building Number: 1301 & 3001
					Date: 8/01/95; Checked: VC; Drawn: VC,PW	Drawing Number A3.1; Drwg 118 of 191	CONSTRUCTION MANAGEMENT

VA FORM 08-6231A, JAN 1980