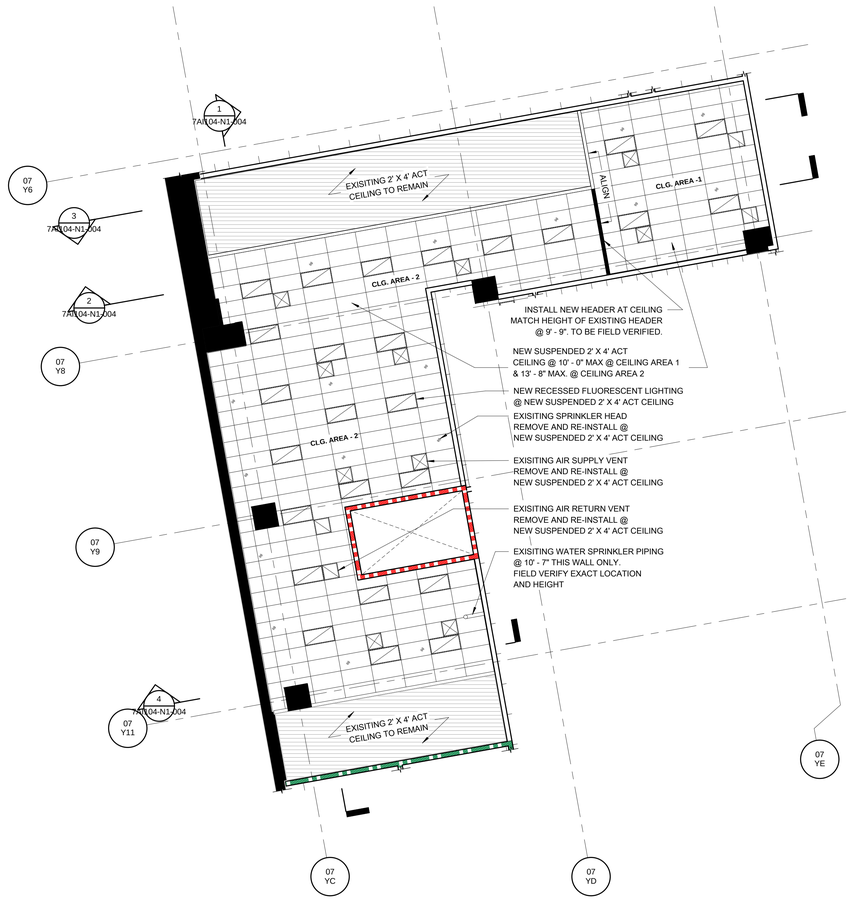

1 RM.4N107 RCP REVISION - PLAN
SCALE: 1/8" = 1'-0"

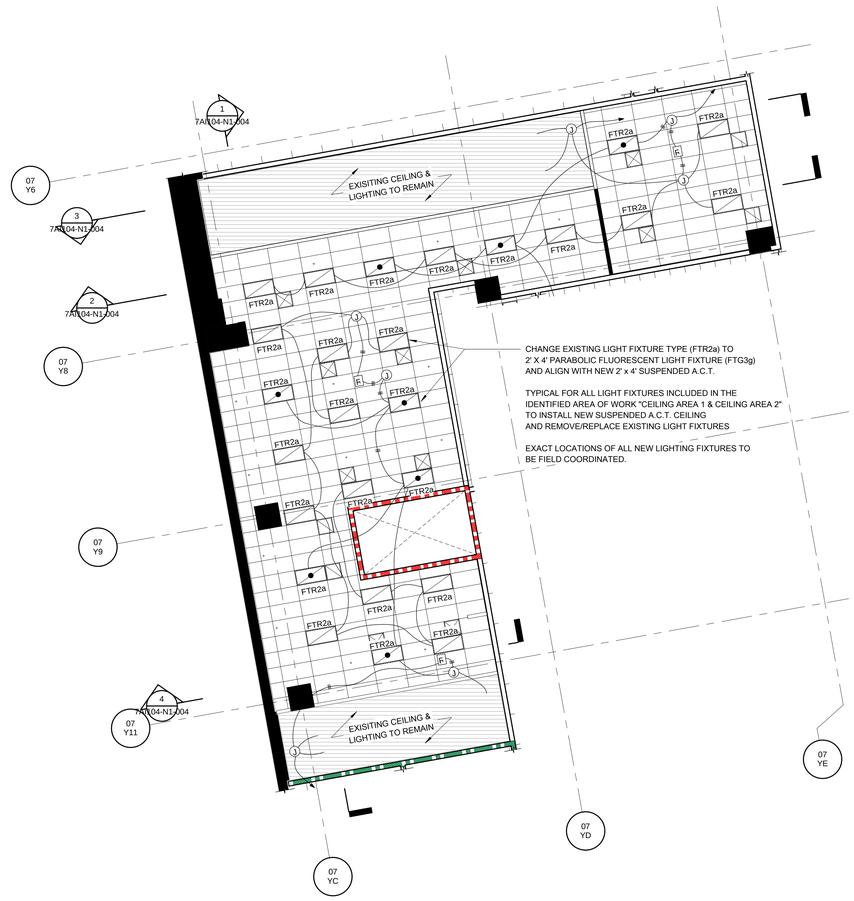

2 RM.4N107 RCP REVISION - LIGHTING PLAN
SCALE: 1/8" = 1'-0"

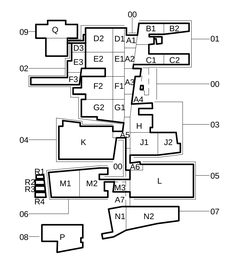

PLAN NORTH

NOT FOR CONSTRUTION

REVISIONS:	DATE

CONSULTANTS:

ARCHITECT/ENGINEERS:

DRAWING TITLE: CEP ROOM 4N107 CEILING PROJECT - RCP AND LIGHTING PLAN

PROJECT TITLE: SLVHCS REPLACEMENT MEDICAL CENTER PROJECT

PROJECT NUMBER: 629-18-XXXX

BUILDING NUMBER:

DOCUMENT SET PACKAGE:

APPROVED: PROJECT DIRECTOR

LOCATION: NEW ORLEANS, LOUISIANA

DATE: 09/21/17

CHECKED: FEMI

DRAWN: FEMI

DRAWING NUMBER: 7AI104-N1-002

OFFICE OF CONSTRUCTION AND FACILITIES MANAGEMENT

Department of Veterans Affairs

VA FORM 08-6231