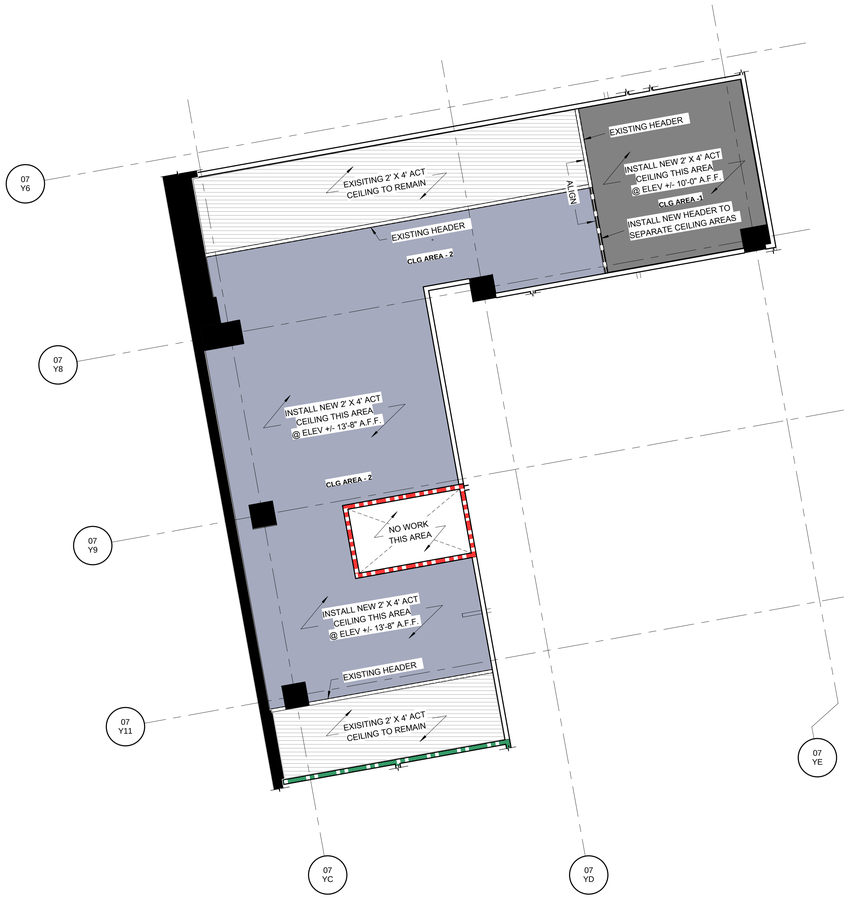

NEW CEILING ELEVATION @ AREA - 1 = +/- 10" - 0" A.F.F.
NEW CEILING ELEVATION @ AREA - 2 = +/- 13" - 8" A.F.F.

2 RM.4N107 RCP - PROPOSED AREA OF WORK
SCALE: 1/8" = 1'-0"

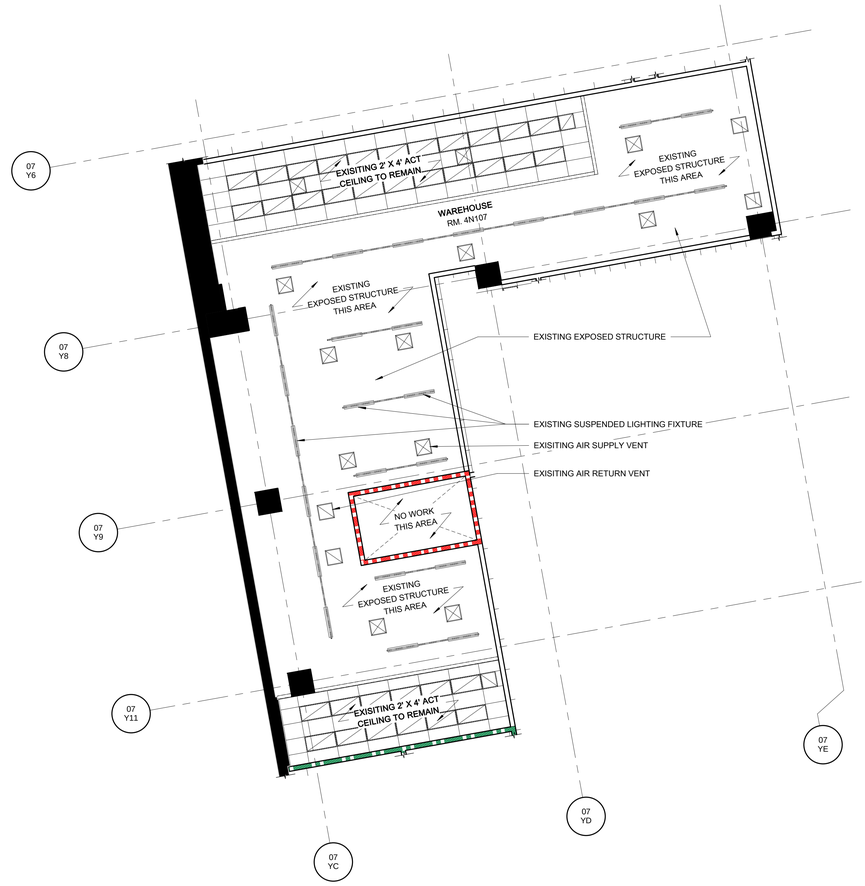

1 RM.4N107 RCP - EXISTING
SCALE: 1/8" = 1'-0"

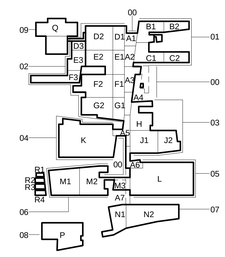

PLAN NORTH

NOT FOR CONSTRUTION

REVISIONS:	DATE

CONSULTANTS:

ARCHITECT/ENGINEERS:

DRAWING TITLE
CEP ROOM 4N106 CEILING PROJECT - EXISTING AND NEW WORK AREA

APPROVED: PROJECT DIRECTOR

PROJECT TITLE
SLVHCS REPLACEMENT MEDICAL CENTER PROJECT

LOCATION
NEW ORLEANS, LOUISIANA

DATE: 09/21/17 | CHECKED: FEMI | DRAWN: FEMI

PROJECT NUMBER: 629-18-XXXX | BUILDING NUMBER: 07-CEP

DOCUMENT SET PACKAGE

DRAWING NUMBER
7AI104-N1-001

OFFICE OF CONSTRUCTION AND FACILITIES MANAGEMENT

Department of Veterans Affairs

VA FORM 08-6231

ONE INCH = FORTY FEET (1" = 40')
THREE INCHES = ONE FOOT
ONE AND ONE HALF INCHES = ONE FOOT
THREE QUARTERS INCH = ONE FOOT
ONE HALF INCH = ONE FOOT
ONE QUARTER INCH = ONE FOOT
ONE EIGHT INCH = ONE FOOT
ONE SIXTEENTH INCH = ONE FOOT