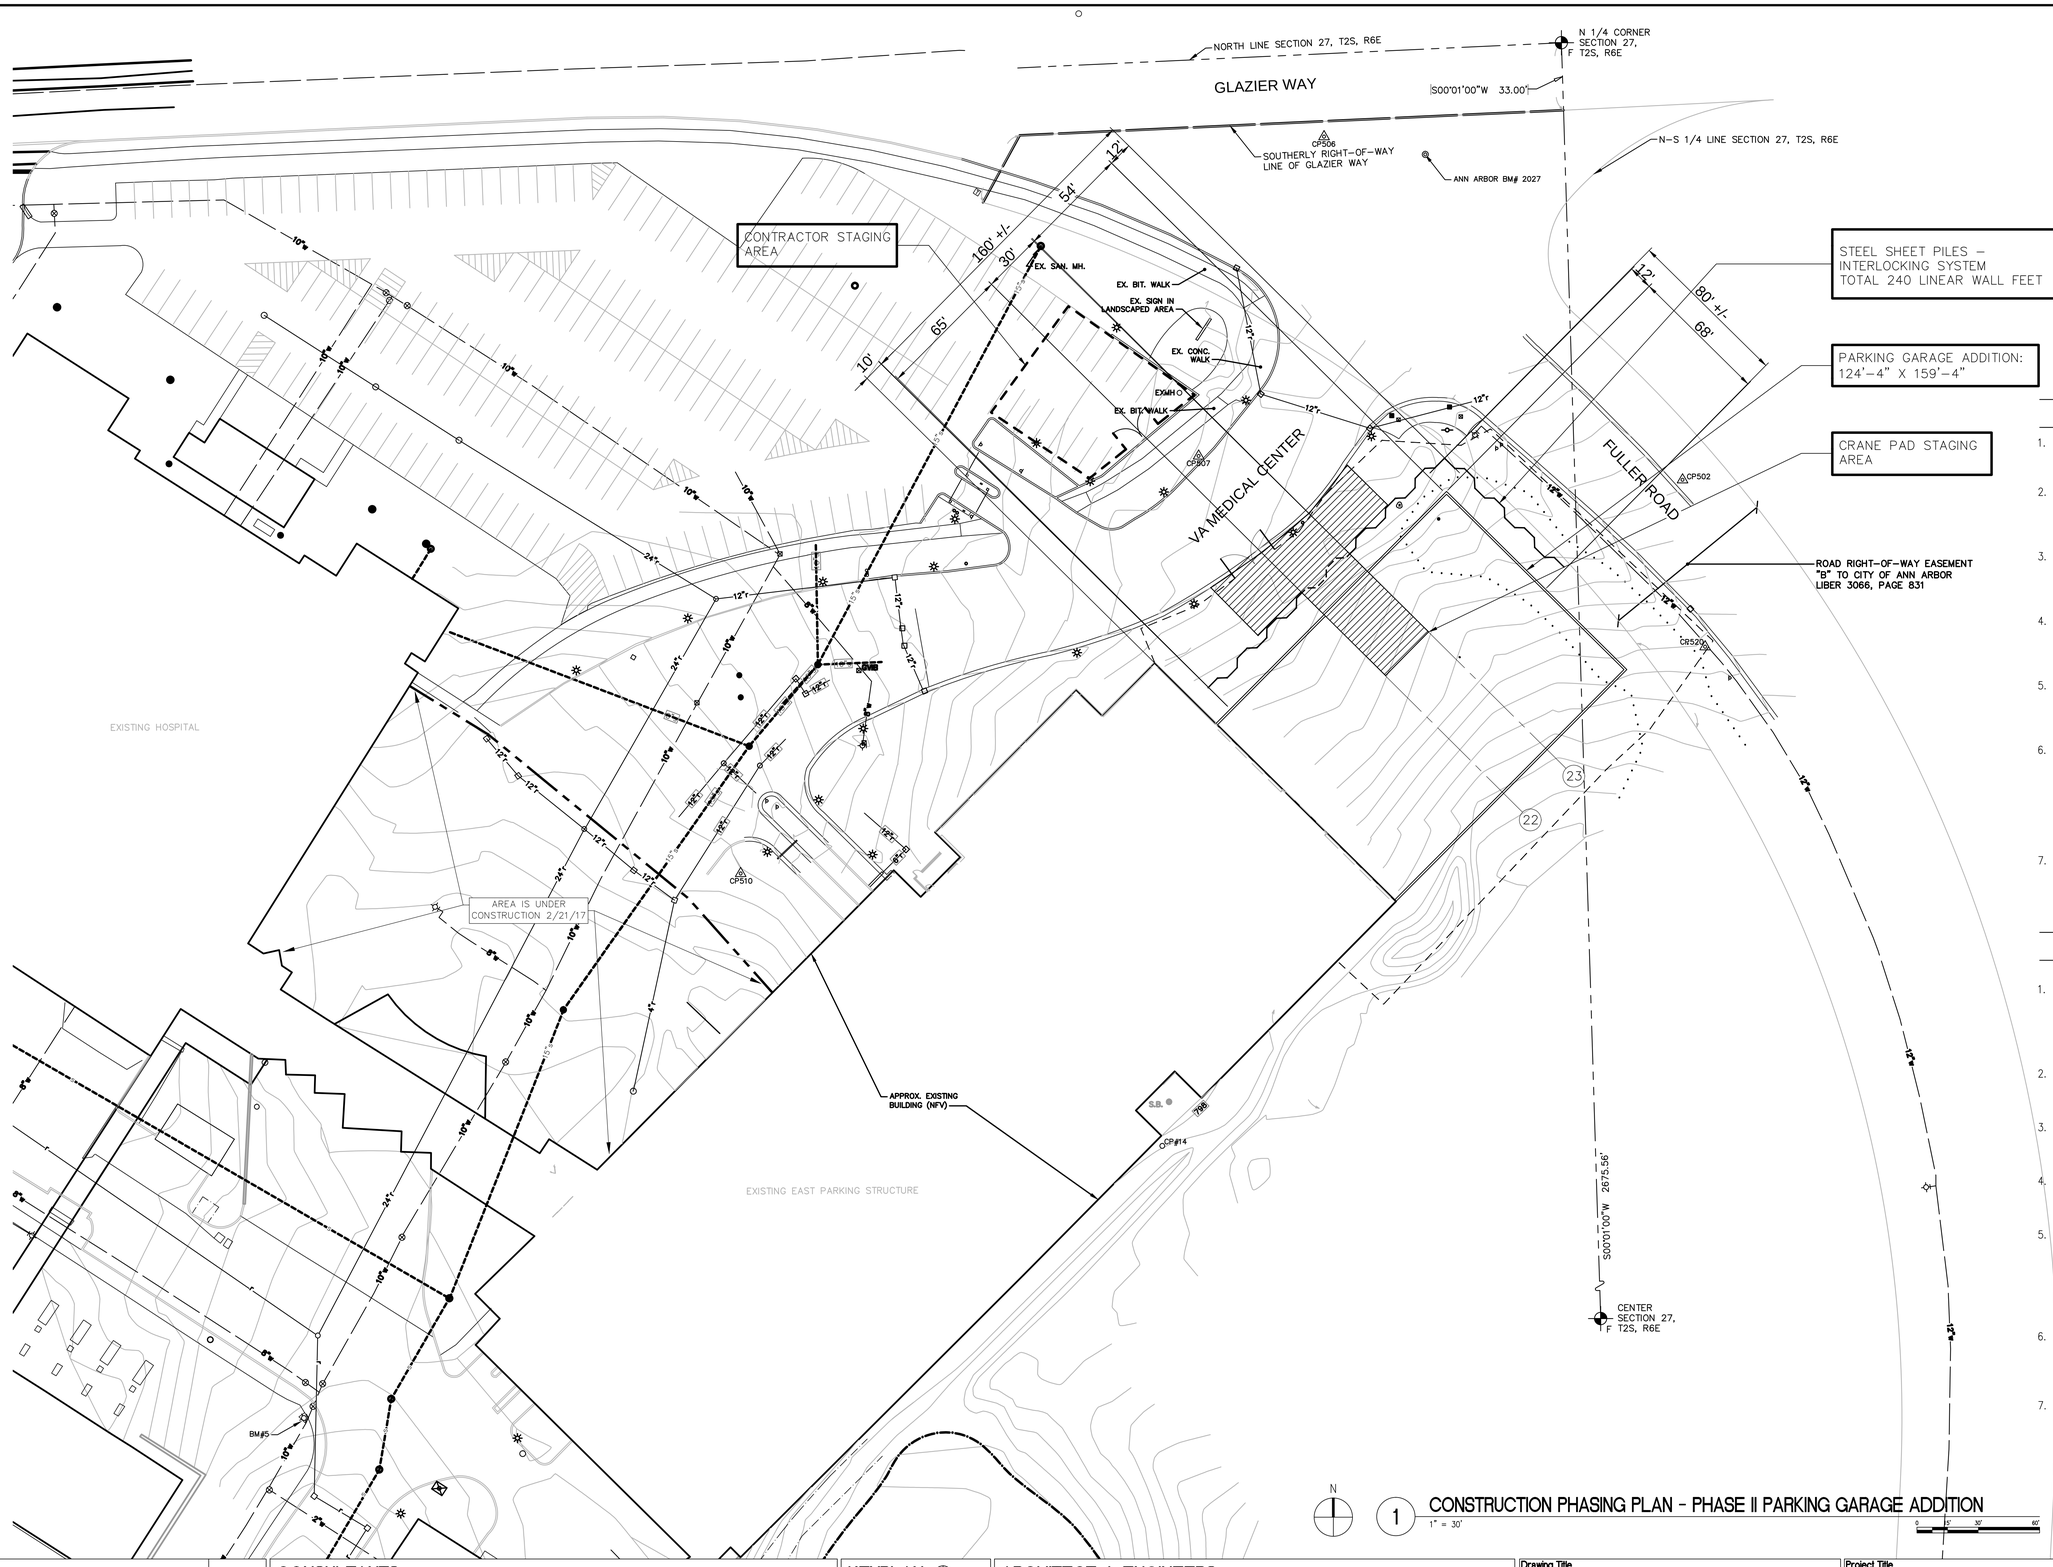

GENERAL NOTES

1. PHASE II CONSTRUCTION ACTIVITIES ARE FOR PARKING GARAGE HORIZONTAL ADDITION.
2. VA MEDICAL CENTER MAIN DRIVE WILL REMAIN OPEN FOR PUBLIC ACCESS FROM MONDAY 12:00 AM THROUGH FRIDAY 11:59 PM.
3. VA MEDICAL CENTER MAIN DRIVE WILL BE AVAILABLE FOR CONSTRUCTION ACTIVITIES FROM SATURDAY 6:00 AM THROUGH SUNDAY 11:59 PM.
4. CONTRACTOR WILL PROVIDE WRITTEN NOTIFICATION TO THE VA FOR WEEKEND WORK TWO WEEKS PRIOR TO START DATE.
5. CONTRACTOR WILL CLEAN VA MEDICAL CENTER MAIN DRIVE OF ALL CONSTRUCTION DEBRIS AT COMPLETION OF EVERY WORKDAY.
6. CONSTRUCTION ACTIVITIES FOR THE PARKING GARAGE HORIZONTAL ADDITION WILL BE COMPLETED DURING NORMAL BUSINESS HOURS OF OPERATION. NO WORK WITHIN EXISTING PARKING GARAGE WILL BE PERMITTED DURING NORMAL BUSINESS HOURS. NORMAL BUSINESS HOURS ARE MONDAY 12:00 AM THROUGH FRIDAY 11:59 PM.
7. ACTIVITIES RELATED TO VERIFICATION OF EXISTING CONSTRUCTION ELEMENTS WILL BE COMPLETED DURING THE WEEKEND HOURS OF OPERATIONS LISTED ABOVE.

PHASING PLAN NOTES

1. PHASE II CONSTRUCTION IS ASSOCIATED WITH THE CONSTRUCTION ACTIVITIES OF THE PARKING GARAGE HORIZONTAL ADDITION. REFER TO ALL DRAWINGS AND SPECIFICATIONS FOR ADDITIONAL INFORMATION.
2. REFER TO CIVIL DRAWINGS FOR EXISTING GRADE ELEVATIONS.
3. REFER TO SPECIFICATIONS APPENDIX A FOR GEOTECHNICAL EVALUATION REPORT AND RELATED SOIL BORING LOG.
4. CONTRACTOR WILL BE RESPONSIBLE FOR ALL DEWATERING DURING CONSTRUCTION PHASING AND OPERATIONS.
5. CONTRACTOR WILL PROVIDE THE DESIGN, ENGINEERING AND INSTALLATION OF THE TEMPORARY STEEL SHEET PILE SYSTEM. REFER TO SPECIFICATION SECTION 31 62 16 STEEL SHEET PILES FOR ADDITIONAL INFORMATION/REQUIREMENTS.
6. CONTRACTOR WILL PROVIDE COMPACTED ENGINEERED FILL-STONE AGGREGATE AT TEMPORARY CRANE STAGING AREA AND ACCESS DRIVE.
7. AT COMPLETION OF ERECTION ACTIVITIES OF PARKING GARAGE ADDITION CONTRACTOR WILL REMOVE TEMPORARY STEEL SHEET PILE AND/OR CUT DOWN TO A LEVEL OF 24-INCHES BELOW FINISH GRADE ELEVATIONS AND REMOVE ASSOCIATED CRANE STAGING AREA ENGINEERED FILL-STONE AGGREGATE.

N

1 CONSTRUCTION PHASING PLAN - PHASE II PARKING GARAGE ADDITION
1" = 30'

Revisions:	Date
100% FINAL BID DOCUMENTS	08-18-2017
100% BID DOCUMENTS-NOT FOR CONSTRUCTION	07-24-2017
95% CONSTRUCTION DOCUMENTS SUBMISSION	06-15-2017
65% DESIGN DEVELOPMENT SUBMISSION	04-19-2017
35% SCHEMATIC DESIGN SUBMISSION	03-06-2017

CONSULTANTS:

WALKER PARKING CONSULTANTS
525 Avis Drive, Suite 1
Ann Arbor, MI 48108

MIDWESTERN CONSULTING
3815 Plaza Drive Ann Arbor, Michigan 48108
(734) 995-0200 • www.midwesternconsulting.com
Land Development • Land Survey • Institutional • Municipal
Wireless Communications • Transportation • Landfill Services

KEYPLAN

ARCHITECT + ENGINEERS:

BANCROFT ARCHITECTS + ENGINEERS
VA CONTRACT NO. VA250-17-C-0008

700 Nicholas Blvd., Suite 300
Elk Grove Village, IL 60007
Telephone : 847.952.9362
www.bancroft-ae.com
Bancroft-AE Project No. 16-121

Drawing Title: CONSTRUCTION PHASING PLAN - PHASE II PARKING GARAGE ADDITION

Approved: Project Director

Project Title: CONSTRUCT NORTH PARKING STRUCTURE

Location: ANN ARBOR, MICHIGAN

Date: 08-18-2017 | Checked: EM | Drawn: AG

Project Number: 506-331

Building Number: 29

Drawing Number: G-004B

Office of Construction and Facilities Management

Department of Veterans Affairs

VA FORM 08-6231

100% FINAL BID DOCUMENTS

K:\CCS_PROJECTS\2016\16-121 - VA251-16R0030 - Ann Arbor Parking Garage 506-331\400- Design Documents\402- Drawings\WORKING\506-331G004B.dwg 8-16-17 01:03:35 PM AGingrich