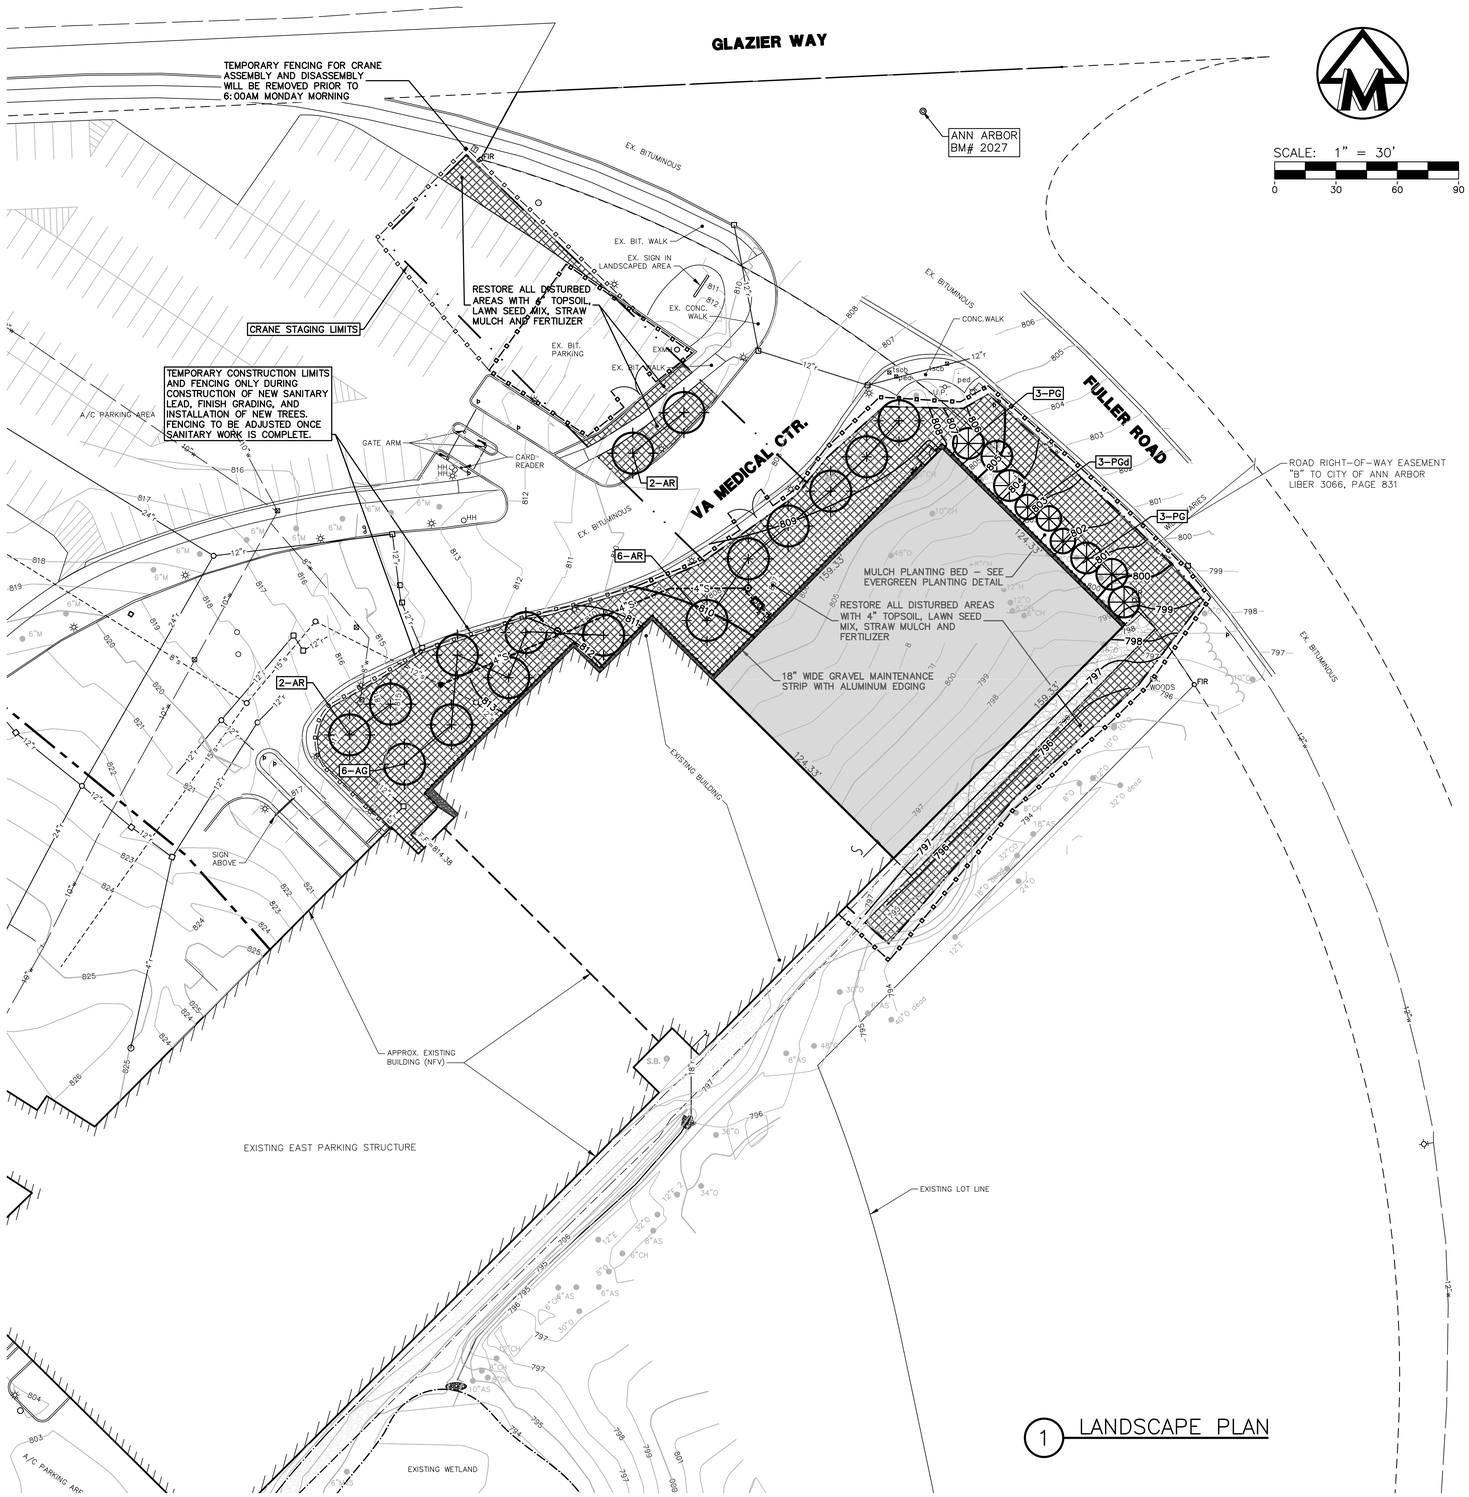

1 LANDSCAPE PLAN

TREE LEGEND

A	APPLE
AB	ARBORVITAE
AS	ASH
B	BASSWOOD
BE	BEECH
BI	BIRCH
BD	BOX ELDER
C	CATALPA
CE	CEDAR
CH	CHERRY
CO	COTTONWOOD
CR	CRABAPPLE
E	ELM
H	HICKORY
L	LOCUST
M	MAPLE
MU	MULBERRY
O	OAK
P	PINE
PO	POPLAR
S	SPRUCE
SY	SYCAMORE
W	WALNUT
W	WILLOW

LEGEND

- EXIST. UTILITY POLE
- EXIST. UTILITY POLE W/ TRANS.
- EXIST. GUY POLE
- GUY WIRE
- ELEC. TRANSFORMER
- EXIST. OVERHEAD UTILITY LINE
- EXIST. LIGHT POLE
- PROVIDE LIGHT POLE
- PROVIDE BUILDING LIGHT
- C/L OF DITCH
- SIDEWALK RAMP
- DRAINAGE DIRECTION
- CONCRETE SURFACE
- ENCLOSED TRASH AREA
- SIGN
- RAILROAD CROSSING SIGN
- PARKING METER
- MAILBOX
- TELEPHONE RISER
- CABLE TELEVISION RISER
- ELECTRIC METER
- WATER METER
- SPRINKLER CONTROL BOX
- GAS METER
- GAS LINE MARKER
- FIBER OPTIC MARKER
- PEDESTRIAN CROSSING SIGNAL
- TRAFFIC SIGNAL CONTROL BOX
- POST
- EXIST. BOLLARD
- PROVIDE BOLLARD
- WELL
- FENCE
- GUARDRAIL
- SINGLE TREE
- TREE OR BRUSH LIMIT
- EXIST. BOULDER
- EXIST. SPRINKLER HEAD
- SECTION CORNER
- SOIL BORING LOCATION
- SET IRON PIPE
- FOUND IRON PIPE
- SET MONUMENT
- FOUND MONUMENT
- SET P.K.
- FOUND P.K.
- SET IRON ROD
- FOUND IRON ROD
- CONTROL PT.
- CENTERLINE
- PROPERTY LINE
- CONC. CONCRETE
- BIT. BITUMINOUS ASPHALT
- NFV NOT FIELD VERIFIED
- EXIST. ANTENNA
- EXIST. SATELLITE DISH
- EXIST. FLAG POLE
- LIMITS OF CONSTRUCTION
- LIMITS OF STAGING
- CONSTRUCTION FENCE
- FF FINISH FLOOR ELEVATION
- PROVIDE DECIDUOUS TREE
- PROVIDE EVERGREEN TREE
- LAWN SEED MIX

PLANT SCHEDULE

Total	Code	Scientific Name	Common Name	Root	Size	Spacing	Notes
6	AG	Amelanchier x grandiflora 'Brilliantisima'	Autumn Brilliance Serviceberr	B&B	2" ca.	25' o.c.	Single Stem Tree Form
10	AR	Acer rubrum 'Franksred'	Red Sunset Maple	B&B	2.5" cal.	30' min. - As Shown	
6	PG	Picea glauca	White Spruce	B&B	12-15' ht	15' o.c.	Full
3	PGd	Picea glauca 'densata'	Black Hills Spruce	B&B	12-15' ht	10' o.c.	Full

Additional 47 trees from species list below to be planted on the VA Hospital property at locations specified by VA.
Tree selection and location to meet species specific light, space, and soil requirements.

5	AG	Amelanchier x grandiflora 'Autumn Brillian	Autumn Brilliance Serviceberr	B&B	2.5" cal.	20' o.c.	Single Stem
5	Cca	Carpinus caroliniana	American Hornbeam	B&B	2.5" Cal.	20' o.c.	
5	CC	Cercis Canadensis	Redbud	B&B	2.5" cal.	20' o.c.	
5	JV	Juniperus virginiana	Eastern Red Cedar	B&B	6' ht	10' o.c./As Shown	Full
5	OV	Ostrya virginiana	Hop Hornbeam	B&B	2.5" cal.	25' o.c.	Single Stem
5	PG	Picea glauca	White Spruce	B&B	6'ht	15' o.c.	Full
10	PS	Pinus strobus	Eastern White Pine	B&B	6'ht	30' o.c.	Full
7	QR	Quercus rubra	Northern Red Oak	B&B	2.5" cal.	40' o.c.	
47							

Revisions	Date
100% FINAL BID DOCUMENTS	08-18-2017
100% BID DOCUMENTS-NOT FOR CONSTRUCTION	07-24-2017
95% CONSTRUCTION DOCUMENTS SUBMISSION	06-15-2017
65% DESIGN DEVELOPMENT SUBMISSION	04-19-2017
35% SCHEMATIC DESIGN SUBMISSION	03-06-2017

CONSULTANTS:

WALKER PARKING CONSULTANTS
525 Avis Drive, Suite 1
Ann Arbor, MI 48108

MIDWESTERN CONSULTING
3815 Plaza Drive Ann Arbor, Michigan 48108
(734) 995-0200 • www.midwesternconsulting.com
Land Development • Land Survey • Institutional • Municipal
Wireless Communications • Transportation • Landfill Services

KEYPLAN

ARCHITECT + ENGINEERS:

BANCROFT ARCHITECTS + ENGINEERS
700 Nicholas Blvd., Suite 300
Elk Grove Village, IL 60007
Telephone : 847.952.9362
www.bancroft-ae.com
Bancroft-AE Project No. 16-121

VA CONTRACT NO. VA250-17-C-0008

Drawing Title: LANDSCAPE PLAN
Approved: Project Director
Project Title: CONSTRUCT NORTH PARKING STRUCTURE
Location: ANN ARBOR, MICHIGAN
Date: 08-18-2017 | Checked: RCW | Drawn: TRF
Project Number: 506-331
Building Number: 29
Drawing Number: LP-101

Office of Construction and Facilities Management
Department of Veterans Affairs

R:\17008\WAL_OUT\2017-08-23 CAD Files to Bancroft\17008LP1.dwg 8-23-17 12:21:42 PM AJL

VA FORM 08-6231

100% FINAL BID DOCUMENTS