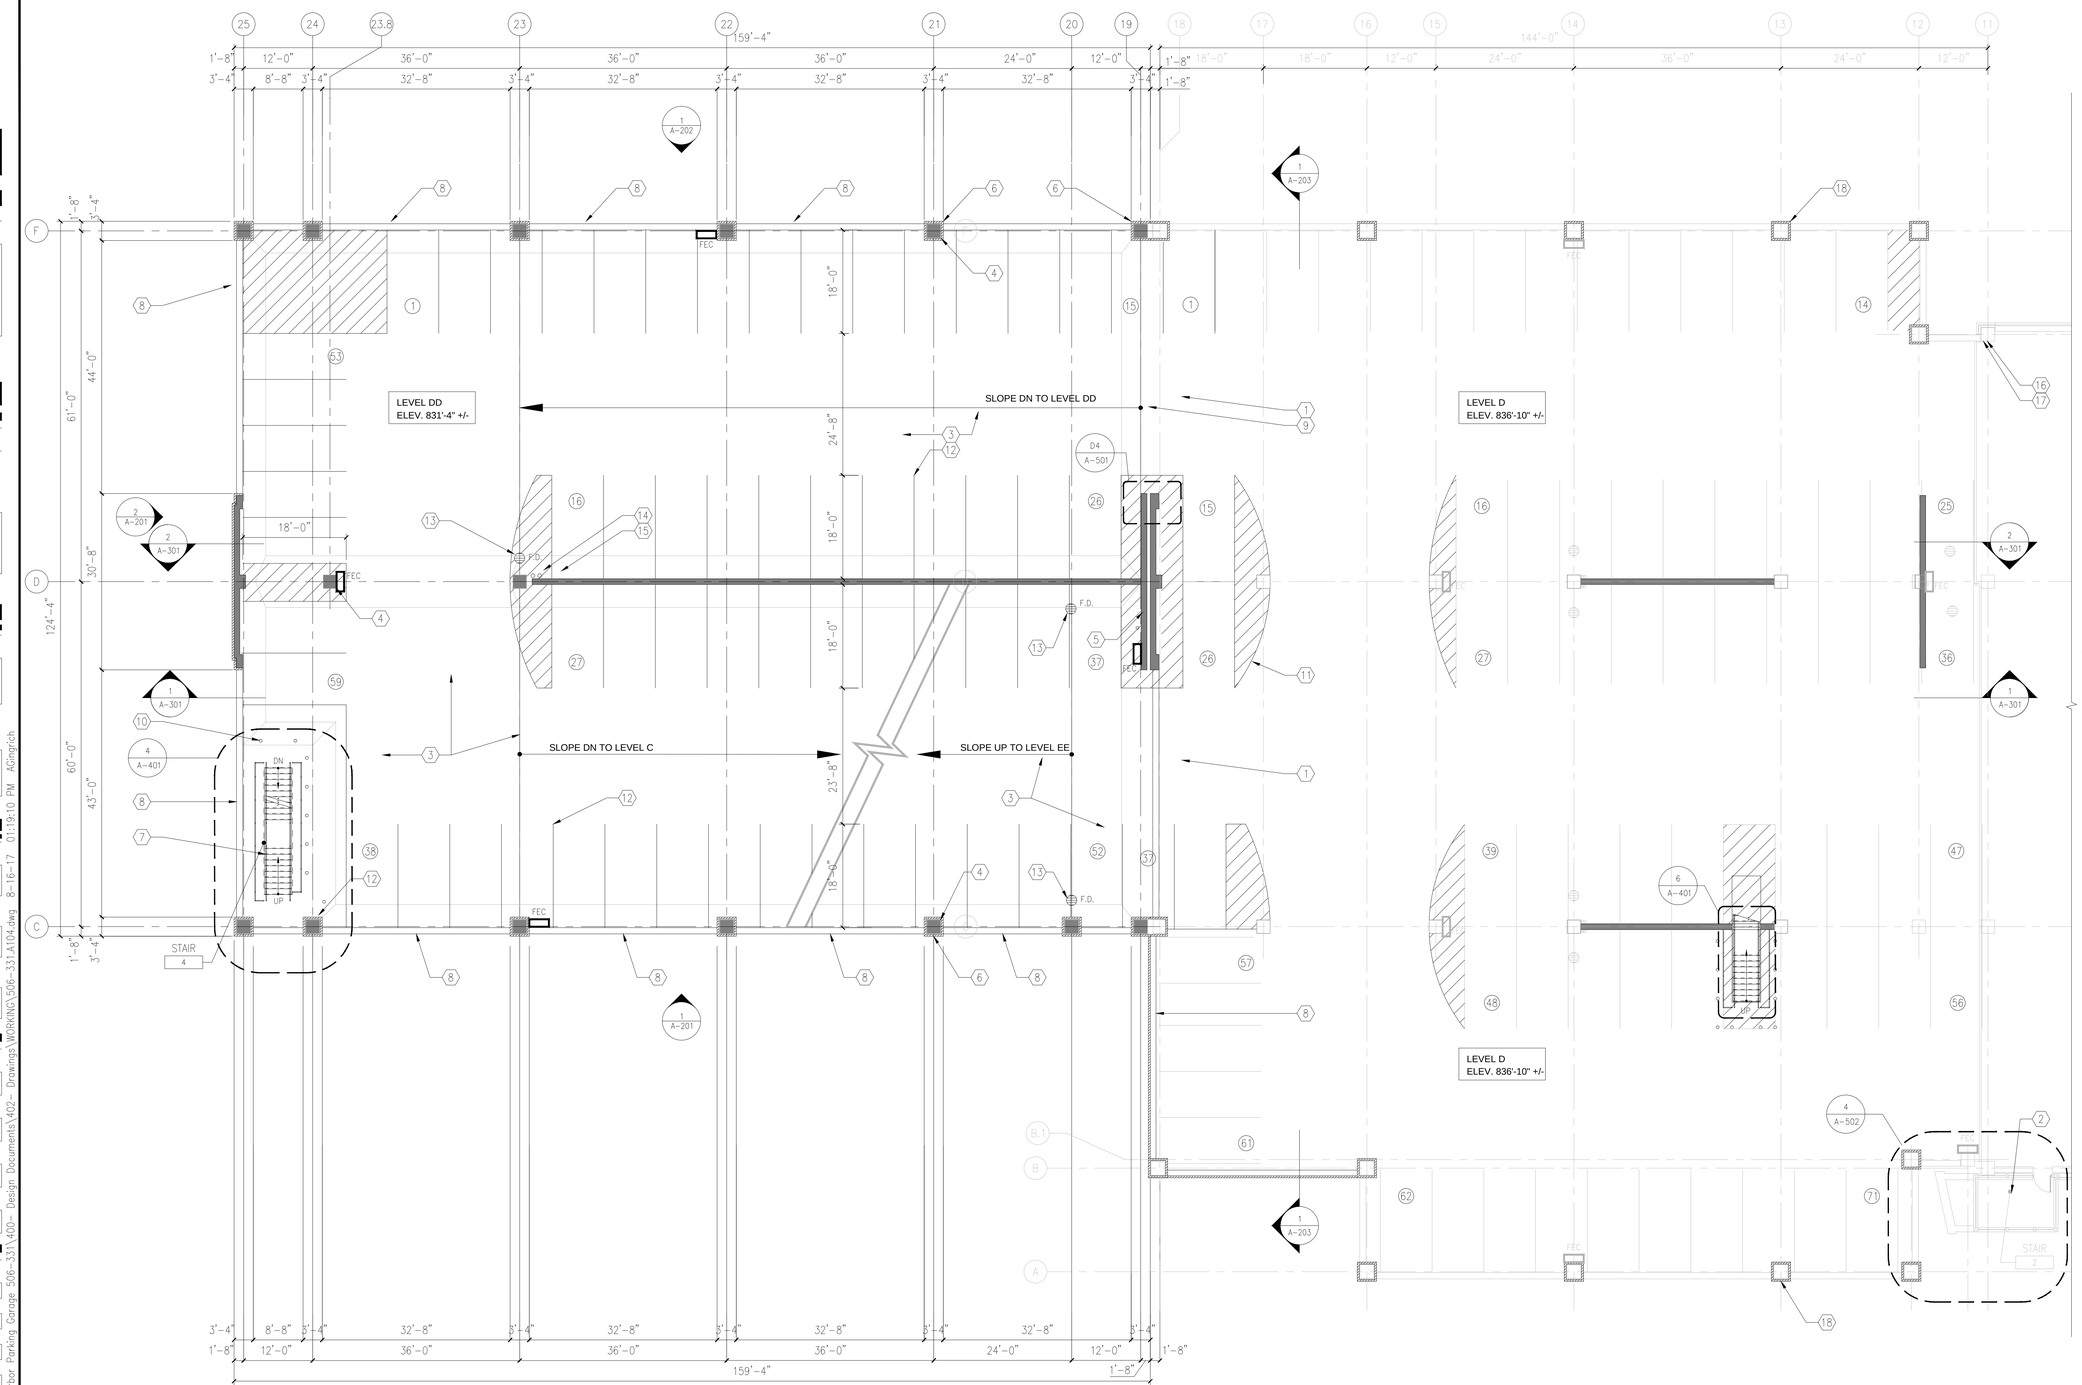

N
PLAN NORTH

1 LEVEL D - CONSTRUCTION PLAN

3/32"=1'-0"

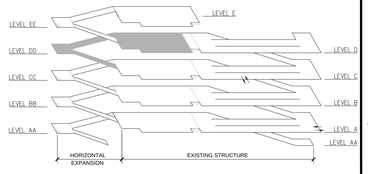

BUILDING ISOMETRIC

GENERAL NOTES

1. REFER TO SPECIFICATIONS DIVISION 01 GENERAL REQUIREMENTS.
2. REFER TO DRAWING G-004 FOR PROJECT CONSTRUCTION PHASING NOTES.
3. REFER TO DRAWING S-100 THROUGH S-105 FOR STRUCTURAL FRAMING PLANS AND RELATED SCOPE OF WORK ITEMS.
4. REFER TO DRAWINGS FP-101 THROUGH FP-105 FOR FIRE PROTECTION SYSTEMS AND RELATED SCOPE OF WORK ITEMS.
5. REFER TO DRAWINGS P-101 THROUGH P-105 FOR PLUMBING SYSTEMS AND RELATED SCOPE OF WORK ITEMS.
6. REFER TO ELECTRICAL DRAWINGS E-101 THROUGH E-105 AND EC-101 THROUGH EC-105 FOR ELECTRICAL SYSTEMS AND RELATED SCOPE OF WORK ITEMS.

CONSTRUCTION PLAN NOTES

1. PROVIDE TEMPORARY CONSTRUCTION BARRIERS AT EXISTING PARKING DECK LEVELS. REFER TO DRAWING AD-103 FOR TYPICAL TEMPORARY CONSTRUCTION BARRIERS DETAILS.
2. EXISTING STAIR UNIT WILL REMAIN ACTIVE AT ALL TIMES.
3. PARKING DECK AT LEVEL D/DD WILL BE PRECAST CONCRETE DOUBLE TEE MEMBERS. REFER TO DRAWING S-104 FOR SPECIFICATION/DETIALS.
4. PRECAST CONCRETE COLUMNS.
5. PRECAST CONCRETE SHEAR WALL.
6. NOMINAL 4" FACE BRICK AND PRECAST CONCRETE COLUMNS. REFER TO DETAIL ON DRAWING A-501.
7. PRECAST CONCRETE STAIR UNIT AND IRON PIPE RAILING SYSTEM. REFER TO DRAWINGS A-401 AND A-504.
8. PRECAST CONCRETE SPANDREL PANEL SYSTEM. REFER TO DRAWING A-302 AND A-303.
9. EXPANSION JOINT SYSTEM. REFER TO DRAWING S-515.
10. STEEL PIPE BOLLARDS. REFER TO DRAWINGS A-404 AND AP-101.
11. REFER TO DRAWING AP-101 FOR PAVEMENT MARKING DETAILS.
12. DRY STAND PIPE RISER AND FIRE DEPARTMENT HOSE CONNECTION. REFER TO DRAWING FP-104.
13. FLOOR DRAINS. REFER TO DRAWING P-104.
14. SANITARY (SS) RISER. REFER TO DRAWING P-104.
15. STORM (ST) RISER. REFER TO DRAWING P-104.
16. REPAIR THE SIX-LAYER VERTICAL CRACK BY REMOVING AND REPLACING FACE BRICK.
17. REPAIR AND REPLACE THE MISSING VERTICAL SECTION OF CONCRETE AND THE TOP LEDGE.
18. NOMINAL 4" FACE BRICK VENEER SYSTEM AT EXISTING PRECAST CONCRETE COLUMNS.

PARKING SPACE SUMMARY

DESCRIPTION	EXPANSION 2	EXPANSION 1
LEVEL D/DD	59	71

NOTE: SEE AP-101 FOR OVERALL GARAGE PARKING TOTALS

Revisions:	Date
100% FINAL BID DOCUMENTS	08-18-2017
100% BID DOCUMENTS-NOT FOR CONSTRUCTION	07-24-2017
95% CONSTRUCTION DOCUMENTS SUBMISSION	06-15-2017
65% DESIGN DEVELOPMENT SUBMISSION	04-19-2017
35% SCHEMATIC DESIGN SUBMISSION	03-06-2017

CONSULTANTS:

WALKER PARKING CONSULTANTS
525 Avis Drive, Suite 1
Ann Arbor, MI 48108

MIDWESTERN CONSULTING
3815 Plaza Drive Ann Arbor, Michigan 48108
(734) 995-0200 • www.midwesternconsulting.com
Land Development • Land Survey • Institutional • Municipal
Wireless Communications • Transportation • Landfill Services

KEYPLAN

ARCHITECT + ENGINEERS:

BANCROFT ARCHITECTS + ENGINEERS
700 Nicholas Blvd., Suite 300
Elk Grove Village, IL 60007
Telephone : 847.952.9362
www.bancroft-ae.com
Bancroft-AE Project No. 16-121

VA CONTRACT NO. VA250-17-C-0008

Drawing Title: LEVEL D - CONSTRUCTION PLAN

Approved: Project Director

Project Title: CONSTRUCT NORTH PARKING STRUCTURE

Location: ANN ARBOR, MICHIGAN

Date: 08-18-2017 | Checked: EM | Drawn: AG

Project Number: 506-331

Building Number: 29

Drawing Number: A-104

Office of Construction and Facilities Management

Department of Veterans Affairs

VA FORM 08-6231

100% FINAL BID DOCUMENTS