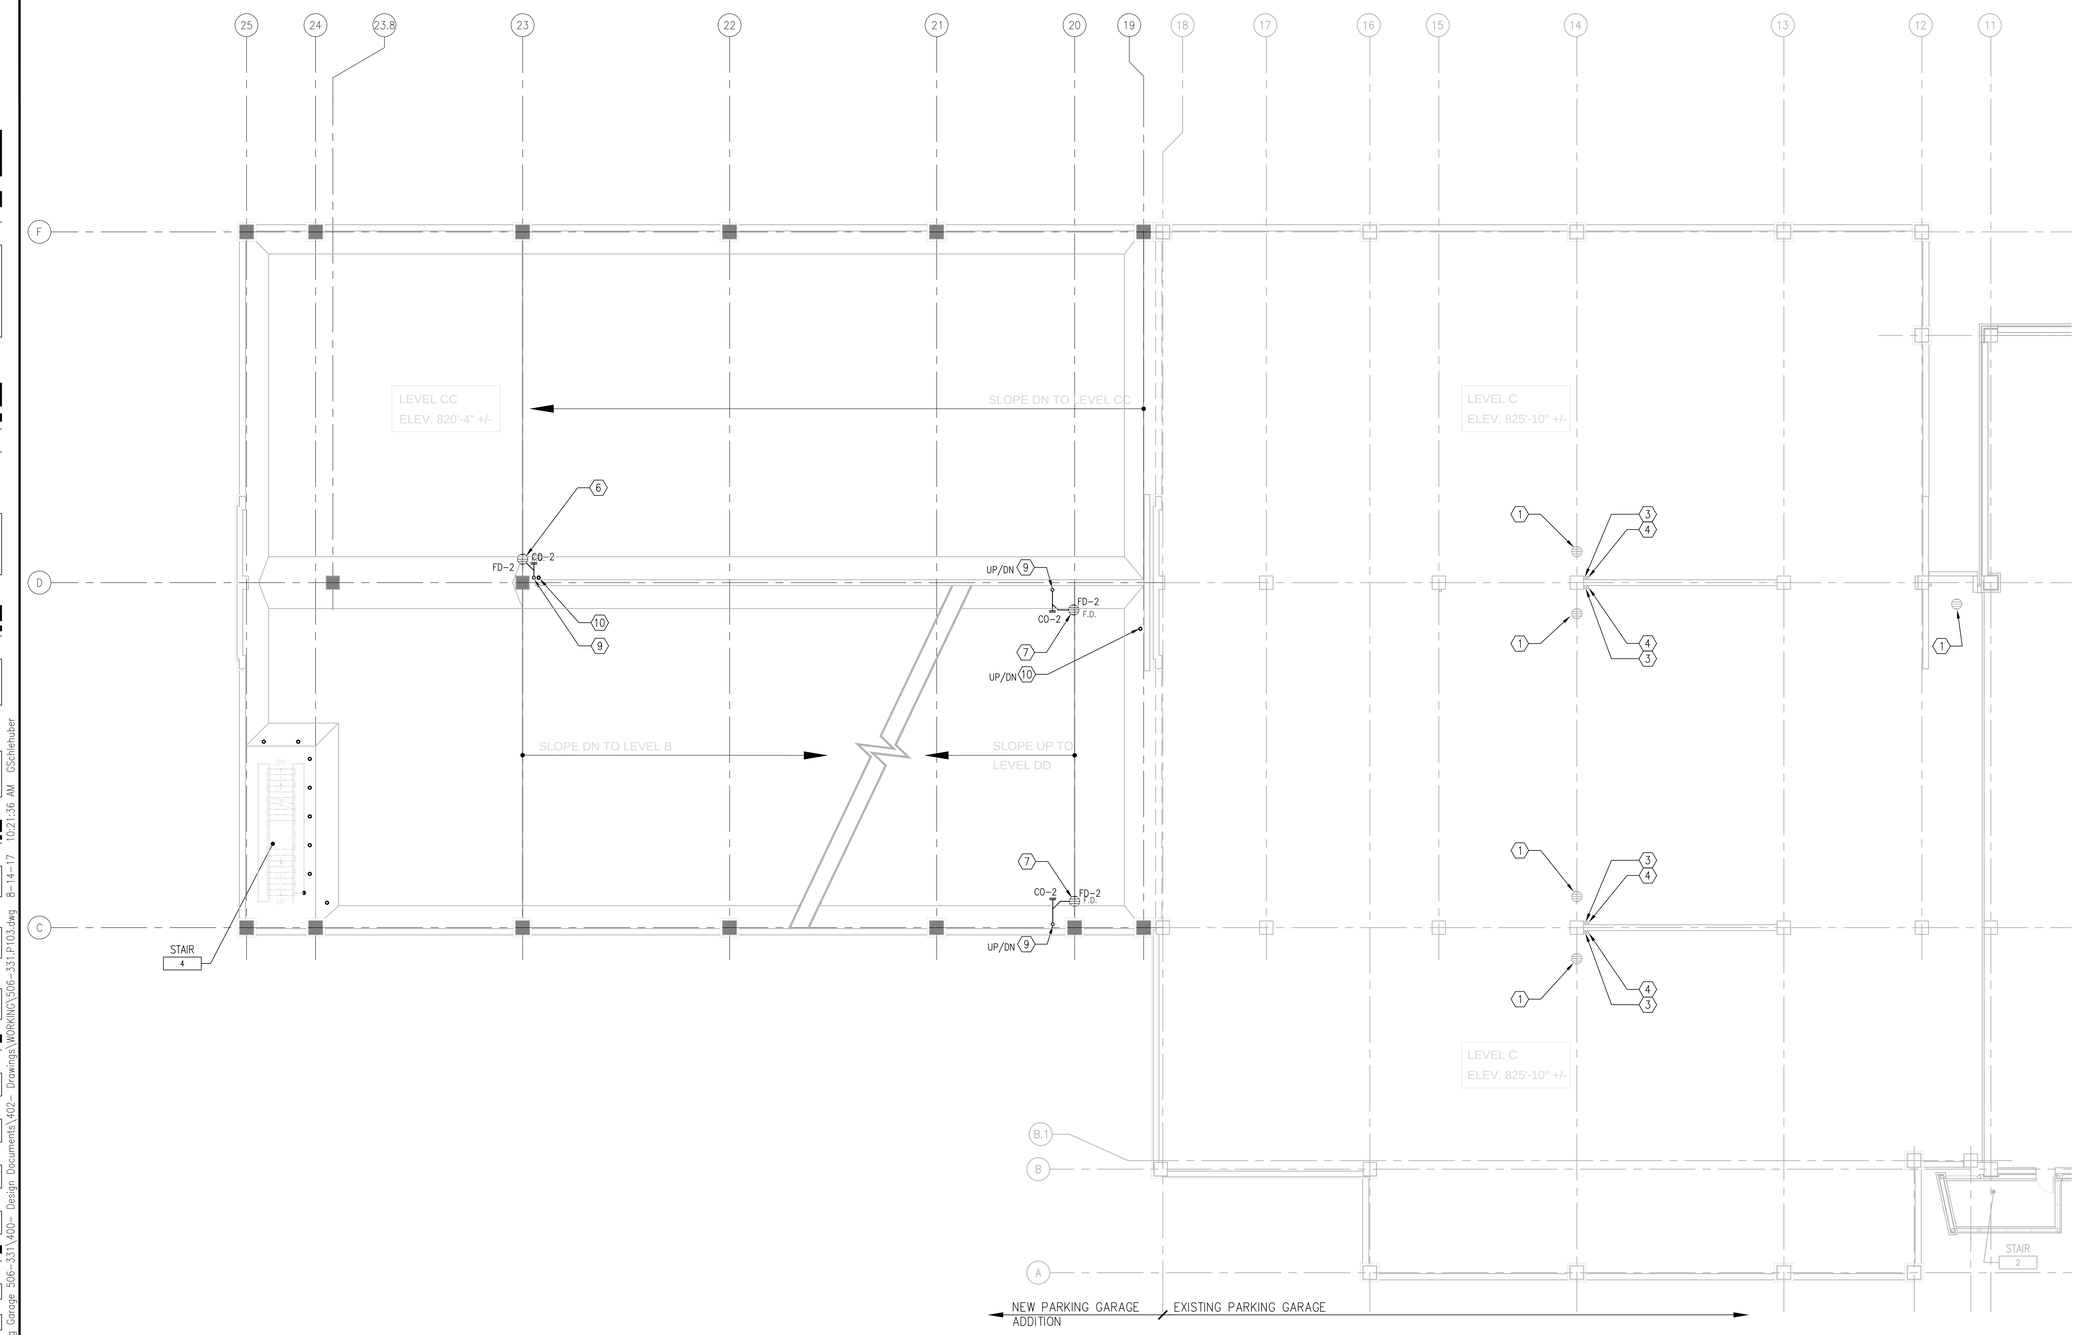

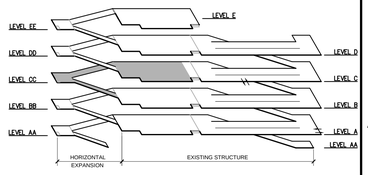

BUILDING ISOMETRIC

GENERAL NOTES

1. REFER TO DRAWING P-001 FOR PIPING SYMBOLS, EQUIPMENT TAG IDENTIFICATION, ABBREVIATIONS, PIPING DESIGNATIONS, PIPING AND PLUMBING FIXTURE SCHEDULE.
2. REFER TO SPECIFICATIONS DIVISION 01 GENERAL REQUIREMENTS.
3. REFER TO DIVISION 22 PLUMBING FOR PROJECT REQUIREMENTS AND SPECIFICATIONS.

PLUMBING PLAN NOTES

1. EXISTING FLOOR DRAINS.
2. NOT USED.
3. EXISTING SANITARY (SS) RISER DOWN TO LEVEL B AND UP TO LEVEL D.
4. EXISTING STORM (ST) RISE DOWN TO LEVEL B AND UP TO LEVEL D.
5. EXISTING DOMESTIC WATER PIPING AND FROST PROOF HOSE BIBBS TO REMAIN.
6. FLOOR DRAIN LOCATIONS.
7. FLOOR DRAINS AT PARKING LEVEL DD ABOVE. REFER TO DRAWING P-103.
8. SANITARY (SS) AND STORM (ST) PIPING SYSTEM CLEAN OUTS WILL BE LOCATED EITHER AT HORIZONTAL LENGTHS OR VERTICAL STACKS. REFER TO DRAWING P-201 FOR PIPING ISOMETRICS.
9. SANITARY (SS) PIPING RISER LOCATIONS.
10. STORM (ST) PIPING RISER LOCATIONS.

N
PLAN NORTH

1 LEVEL C - PLUMBING PLAN
3/32"=1'-0"

Revisions:	Date
100% FINAL BID DOCUMENTS	08-18-2017
100% BID DOCUMENTS-NOT FOR CONSTRUCTION	07-24-2017
95% CONSTRUCTION DOCUMENTS SUBMISSION	06-15-2017
65% DESIGN DEVELOPMENT SUBMISSION	04-19-2017
35% SCHEMATIC DESIGN SUBMISSION	03-06-2017

CONSULTANTS:

WALKER PARKING CONSULTANTS
525 Avis Drive, Suite 1
Ann Arbor, MI 48108

MIDWESTERN CONSULTING
3815 Plaza Drive Ann Arbor, Michigan 48108
(734) 995-0200 • www.midwesternconsulting.com
Land Development • Land Survey • Institutional • Municipal
Wireless Communications • Transportation • Landfill Services

KEYPLAN

ARCHITECT + ENGINEERS:

BANCROFT ARCHITECTS + ENGINEERS
700 Nicholas Blvd., Suite 300
Elk Grove Village, IL 60007
Telephone : 847.952.9362
www.bancroft-ae.com
Bancroft-AE Project No. 16-121
VA CONTRACT NO. VA250-17-C-0008

Drawing Title: LEVEL C - PLUMBING PLAN

Approved: Project Director

Project Title: CONSTRUCT NORTH PARKING STRUCTURE

Location: ANN ARBOR, MICHIGAN

Date: 08-18-2017 | Checked: GS | Drawn: AG

Project Number: 506-331

Building Number: 29

Drawing Number: P-103

Office of Construction and Facilities Management
Department of Veterans Affairs

VA FORM 08-6231

100% FINAL BID DOCUMENTS