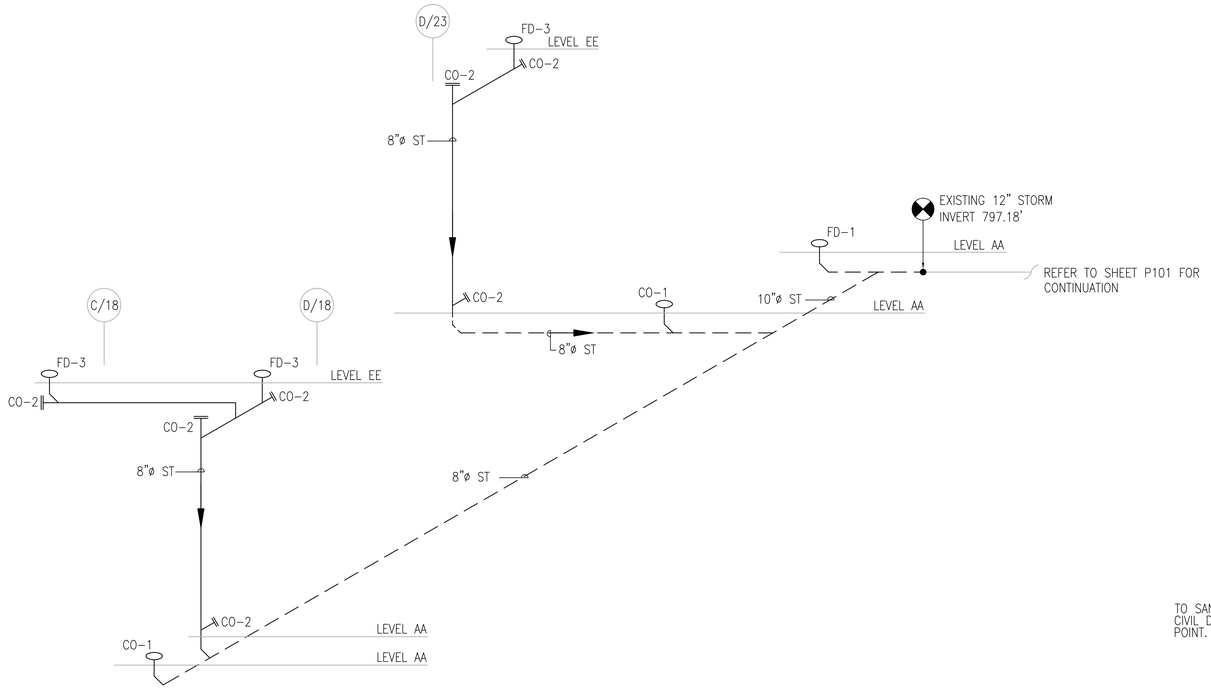

1 STORM PIPE ISOMETRIC
NTS

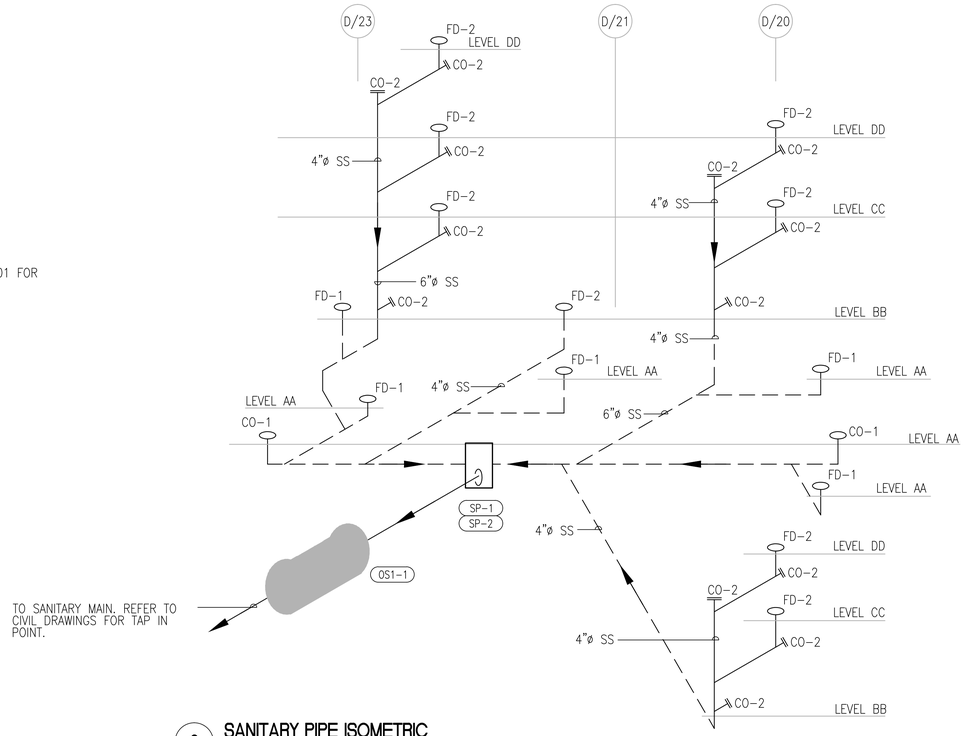

2 SANITARY PIPE ISOMETRIC
NTS

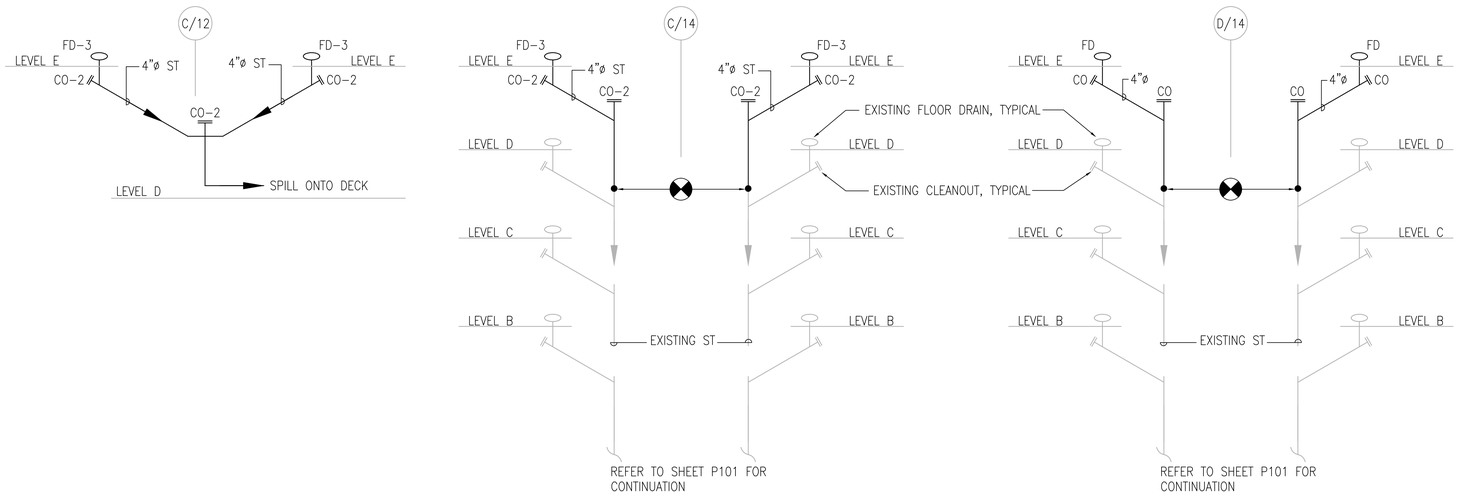

3 EXISTING PARKING GARAGE STORM PIPE ISOMETRIC
NTS

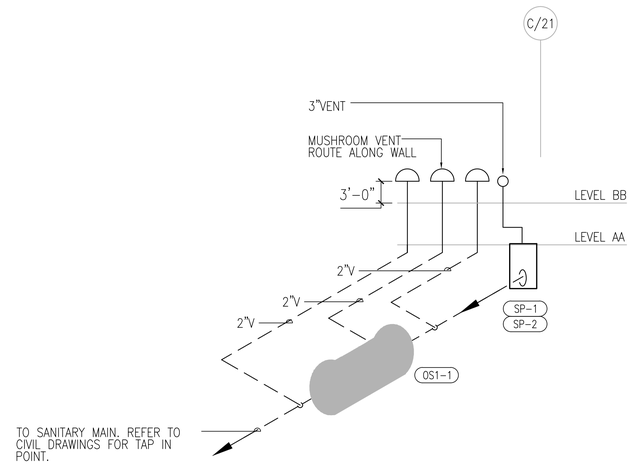

4 VENT PIPE ISOMETRIC
NTS

100% FINAL BID DOCUMENTS	08-18-2017
100% BID DOCUMENTS-NOT FOR CONSTRUCTION	07-24-2017
95% CONSTRUCTION DOCUMENTS SUBMISSION	06-15-2017
65% DESIGN DEVELOPMENT SUBMISSION	04-19-2017
35% SCHEMATIC DESIGN SUBMISSION	03-06-2017
Revisions	Date

CONSULTANTS:

WALKER
PARKING CONSULTANTS
525 Avis Drive, Suite 1
Ann Arbor, MI 48108

MIDWESTERN
CONSULTING
3815 Plaza Drive Ann Arbor, Michigan 48108
(734) 995-0200 • www.midwesternconsulting.com
Land Development • Land Survey • Institutional • Municipal
Wireless Communications • Transportation • Landfill Services

KEYPLAN

ARCHITECT + ENGINEERS:

BANCROFT ARCHITECTS + ENGINEERS
VA CONTRACT NO. VA250-17-C-0008

700 Nicholas Blvd., Suite 300
Elk Grove Village, IL 60007
Telephone : 847.952.9362
www.bancroft-ae.com
Bancroft-AE Project No. 16-121

Drawing Title: PLUMBING ISOMETRICS
Approved: Project Director

Project Title: CONSTRUCT NORTH PARKING STRUCTURE
Location: ANN ARBOR, MICHIGAN
Date: 08-18-2017 | Checked: GS | Drawn: AG

Project Number: 506-331
Building Number: 29
Drawing Number: P-201

Office of Construction and Facilities Management
Department of Veterans Affairs

VA FORM 08-6231

100% FINAL BID DOCUMENTS

K:\CDC_PROJECTS\2016\16-121 - VA251I6R0030 - Ann Arbor Parking Garage 506-331\400- Design Documents\402- Drawings\WORKING\506-331P201.dwg 8-14-17 10:34:56 AM GSchlenbuer