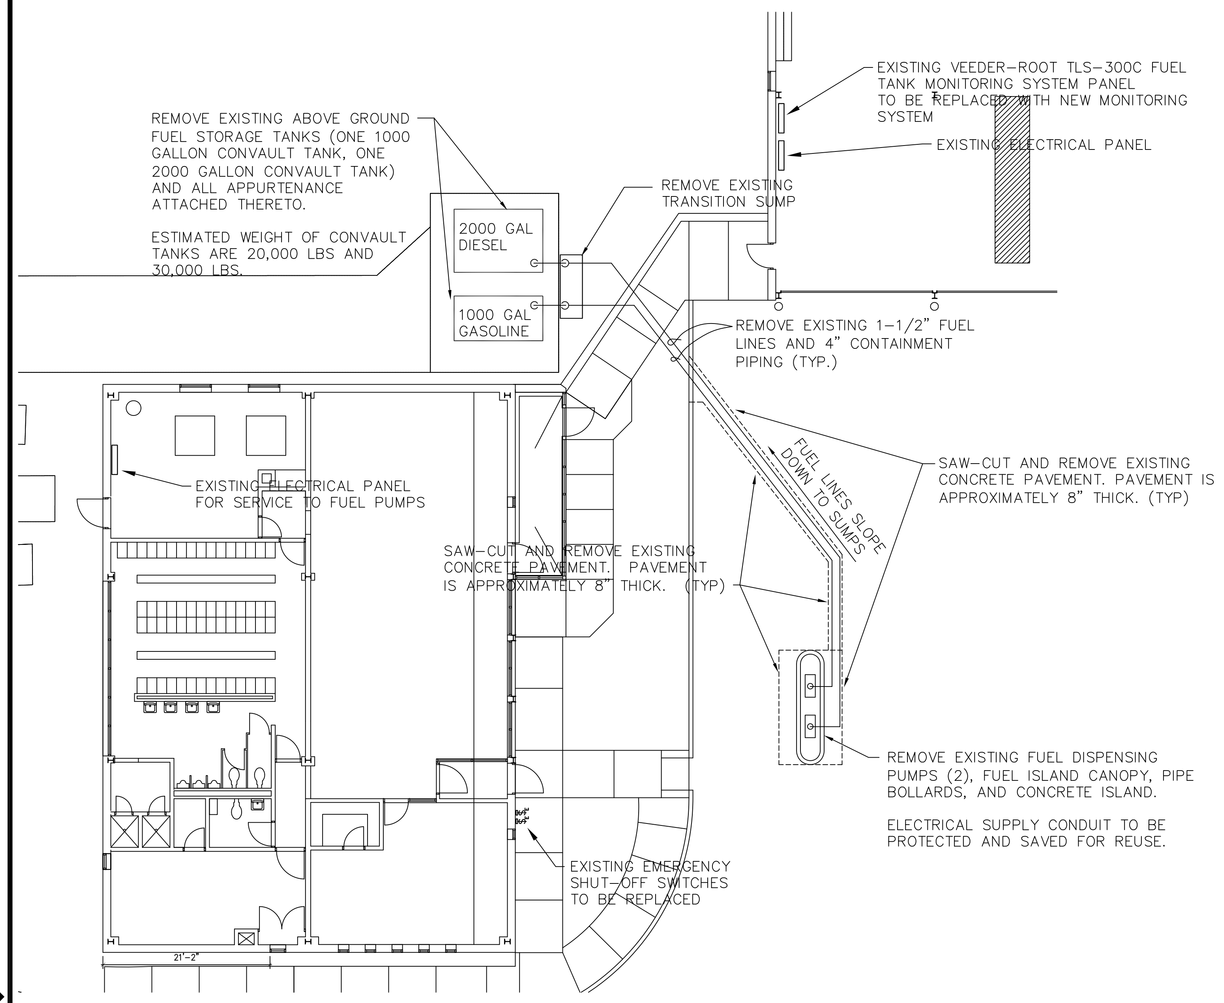

PARTIAL SITE PLAN - DEMOLITION

SCALE: 1" = 10'-0"

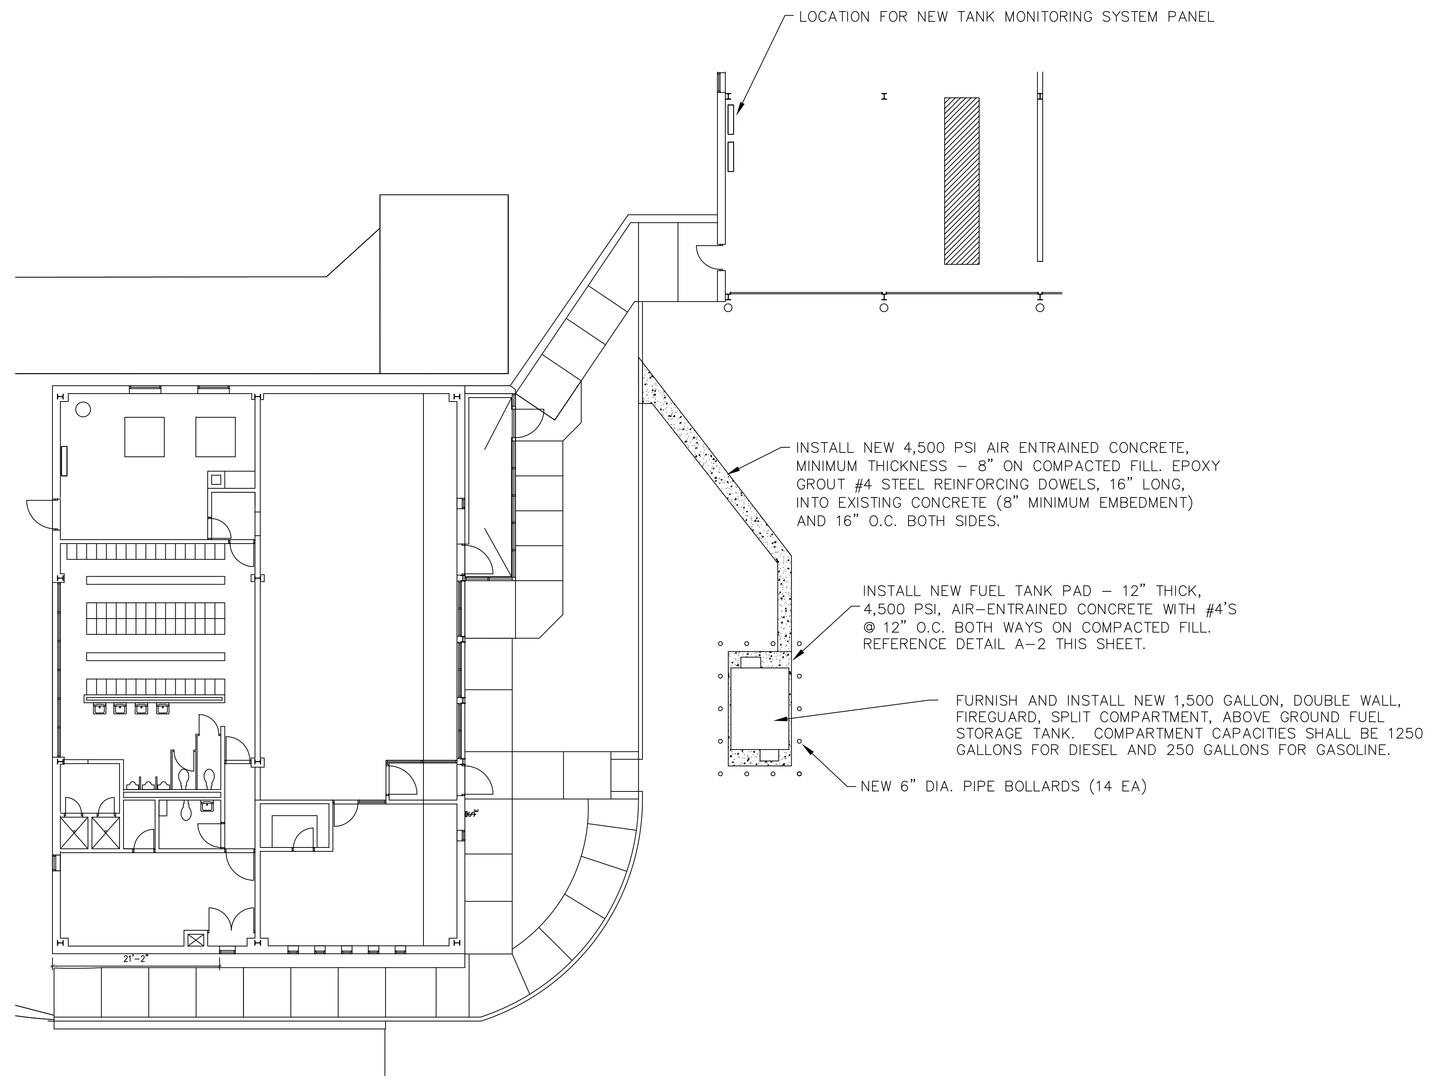

PARTIAL SITE PLAN - NEW WORK

SCALE: 1" = 10'-0"

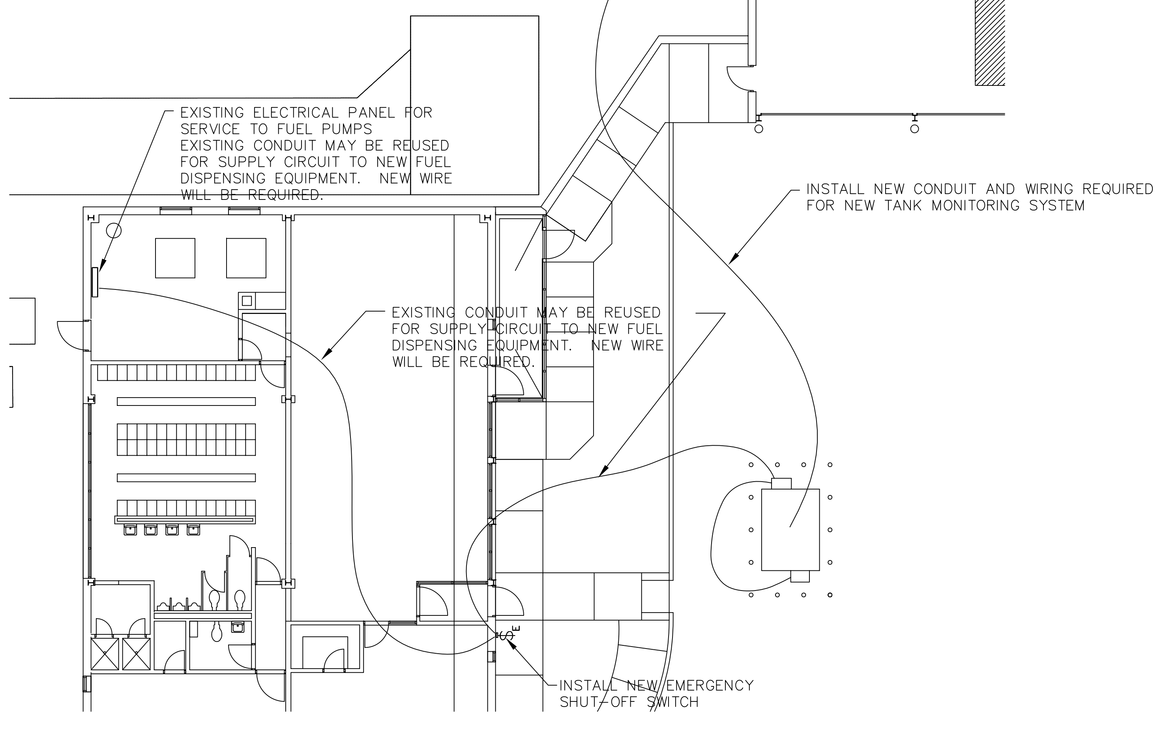

PARTIAL SITE PLAN - NEW ELECTRICAL

SCALE: 1" = 10'-0"

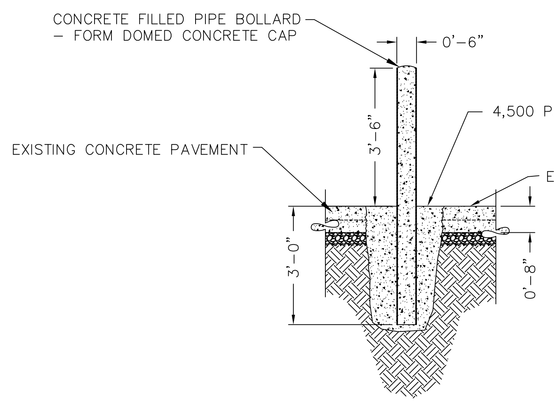

A-1 BOLLARD DETAIL

SCALE: 1/2" = 1'-0"

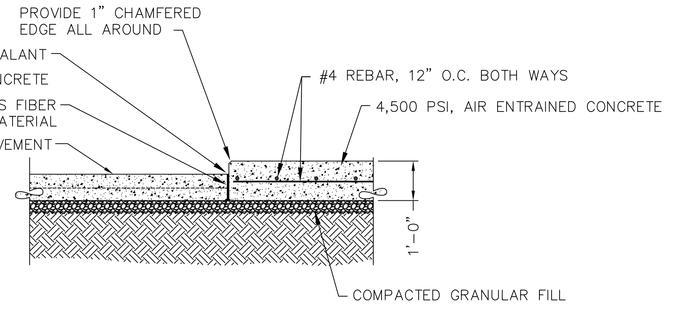

A-2 FUEL TANK PAD DETAIL

SCALE: 1/2" = 1'-0"

Revisions	Date

FINAL FOR CONSTRUCTION
NOVEMBER 17, 2017

one inch = one hundred feet

NATIONAL CEMETERY ADMINISTRATION

Drawing Title: **SITE PLAN - DEMOLITIION, NEW WORK & DETAILS**	Project Title: **REPLACE ABOVE GROUND FUEL STORAGE TANKS**		Date: **11/17/2017**
Approved: Division Chief	Building Number: *****	Checked	Drawn: **TDK**
Approved: Service Director	Location: **JEFFERSON BARRACKS NATIONAL CEMETERY**		DRAWING NO. **L-1** Dwg. **2** Of **2**

Project No. **774CM3918-001**