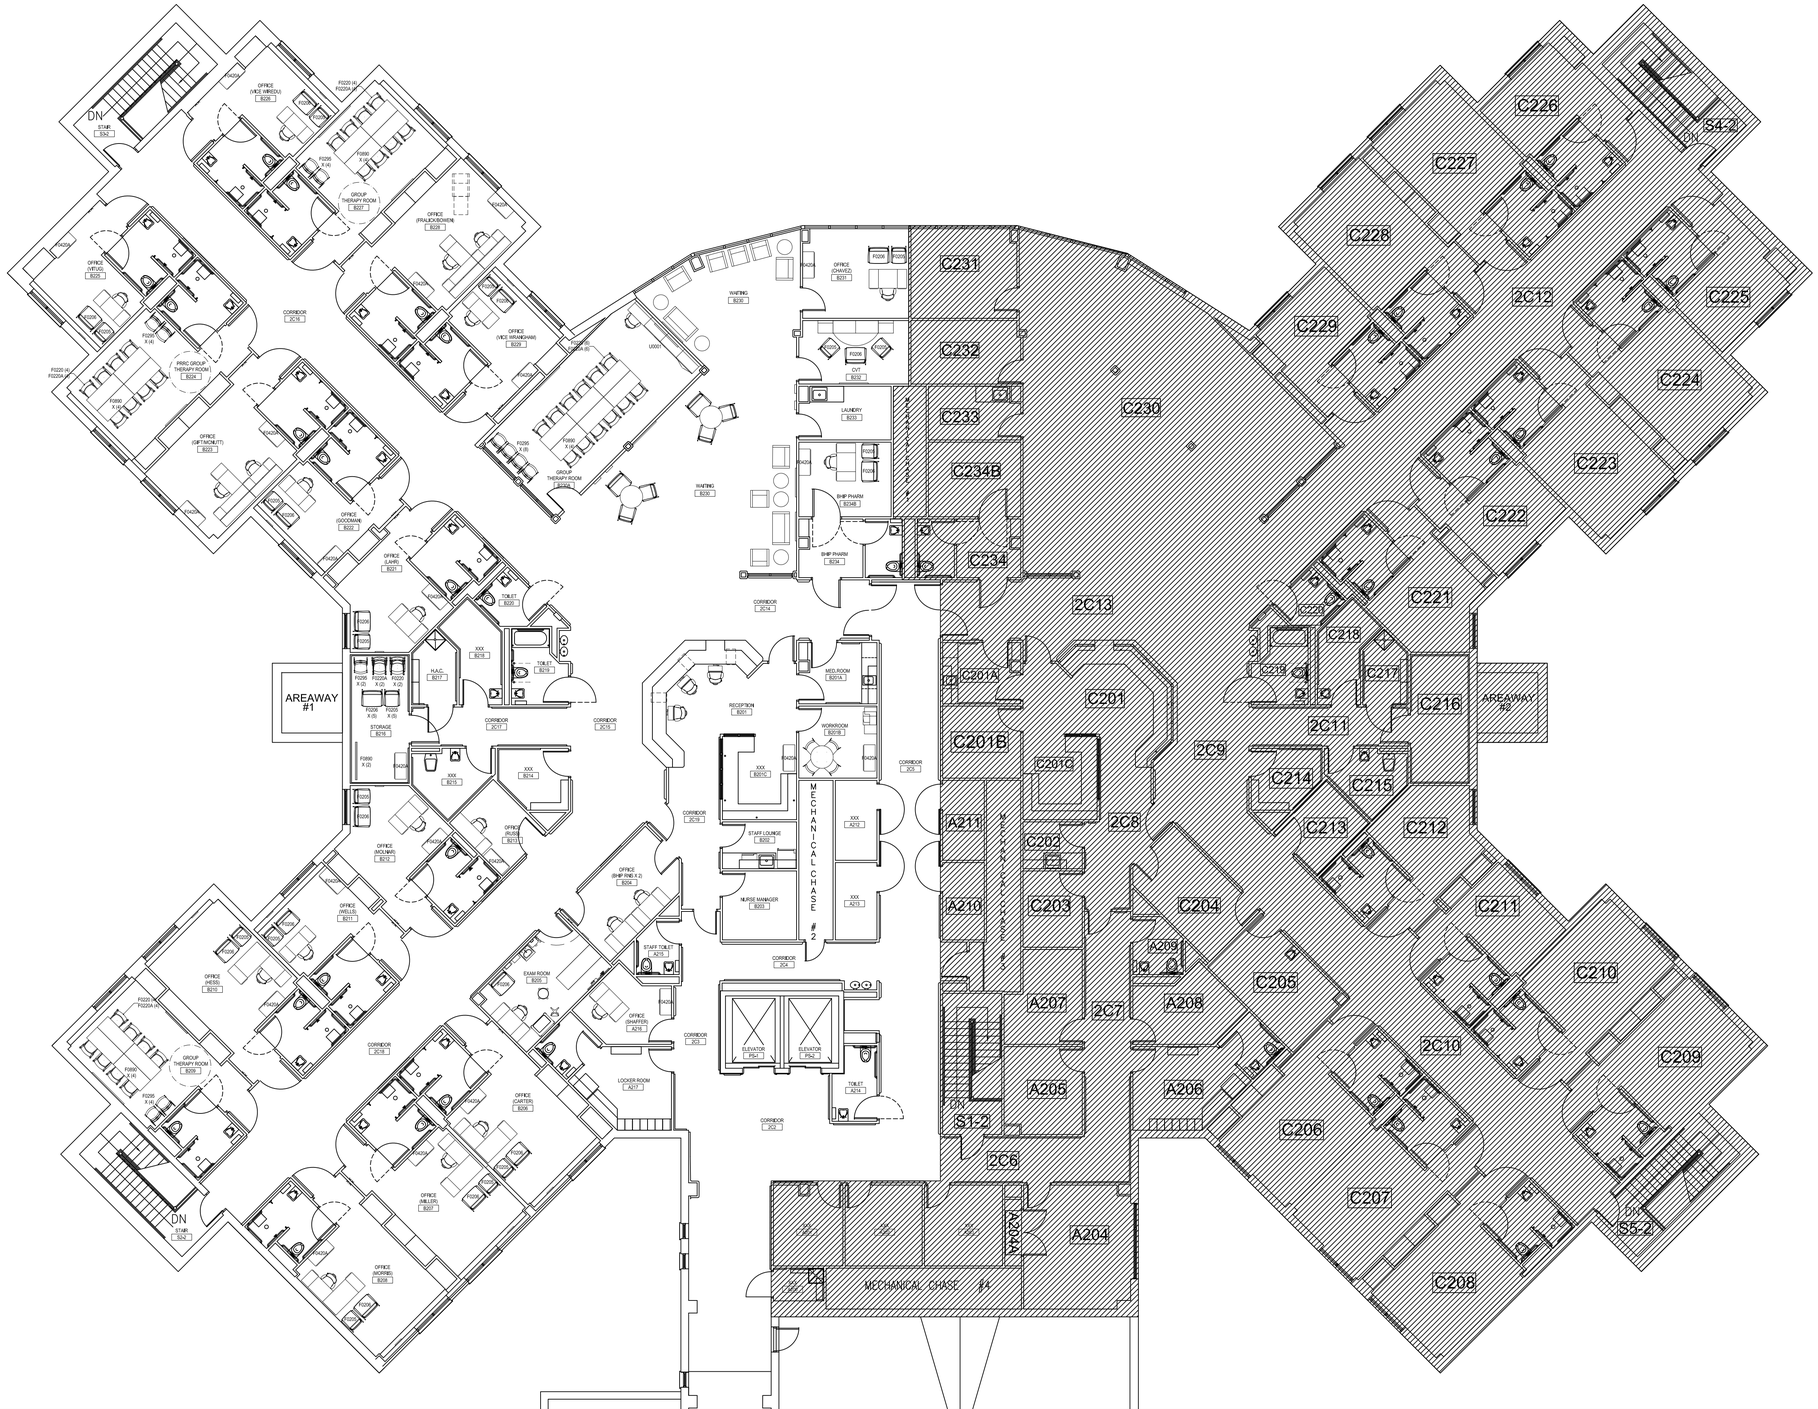

Revisions:	Date:

CONSULTANT

ARCHITECT/ENGINEER OF RECORD

A/E:

STAMP

Office of Construction and Facilities Management

VA U.S. Department of Veterans Affairs

Drawing Title: FLOOR PLAN	Phase: DESIGN DEVELOPMENT	Project Title: OUTPATIENT MENTAL HEALTH CLINIC RENOVATION	Project Number: 610-18-2-128-0056
			Building Number: 185, 2B
Approved: Project Director		Location: Marion, Indiana	Drawing Number: A101
	FULLY SPRINKLERED	Issue Date: 1.25.2018 / Checked: Chkd By / Drawn: A.Pace	

6/14/2009 12:39:03 PM

File Path

VA FORM 08 - 6231