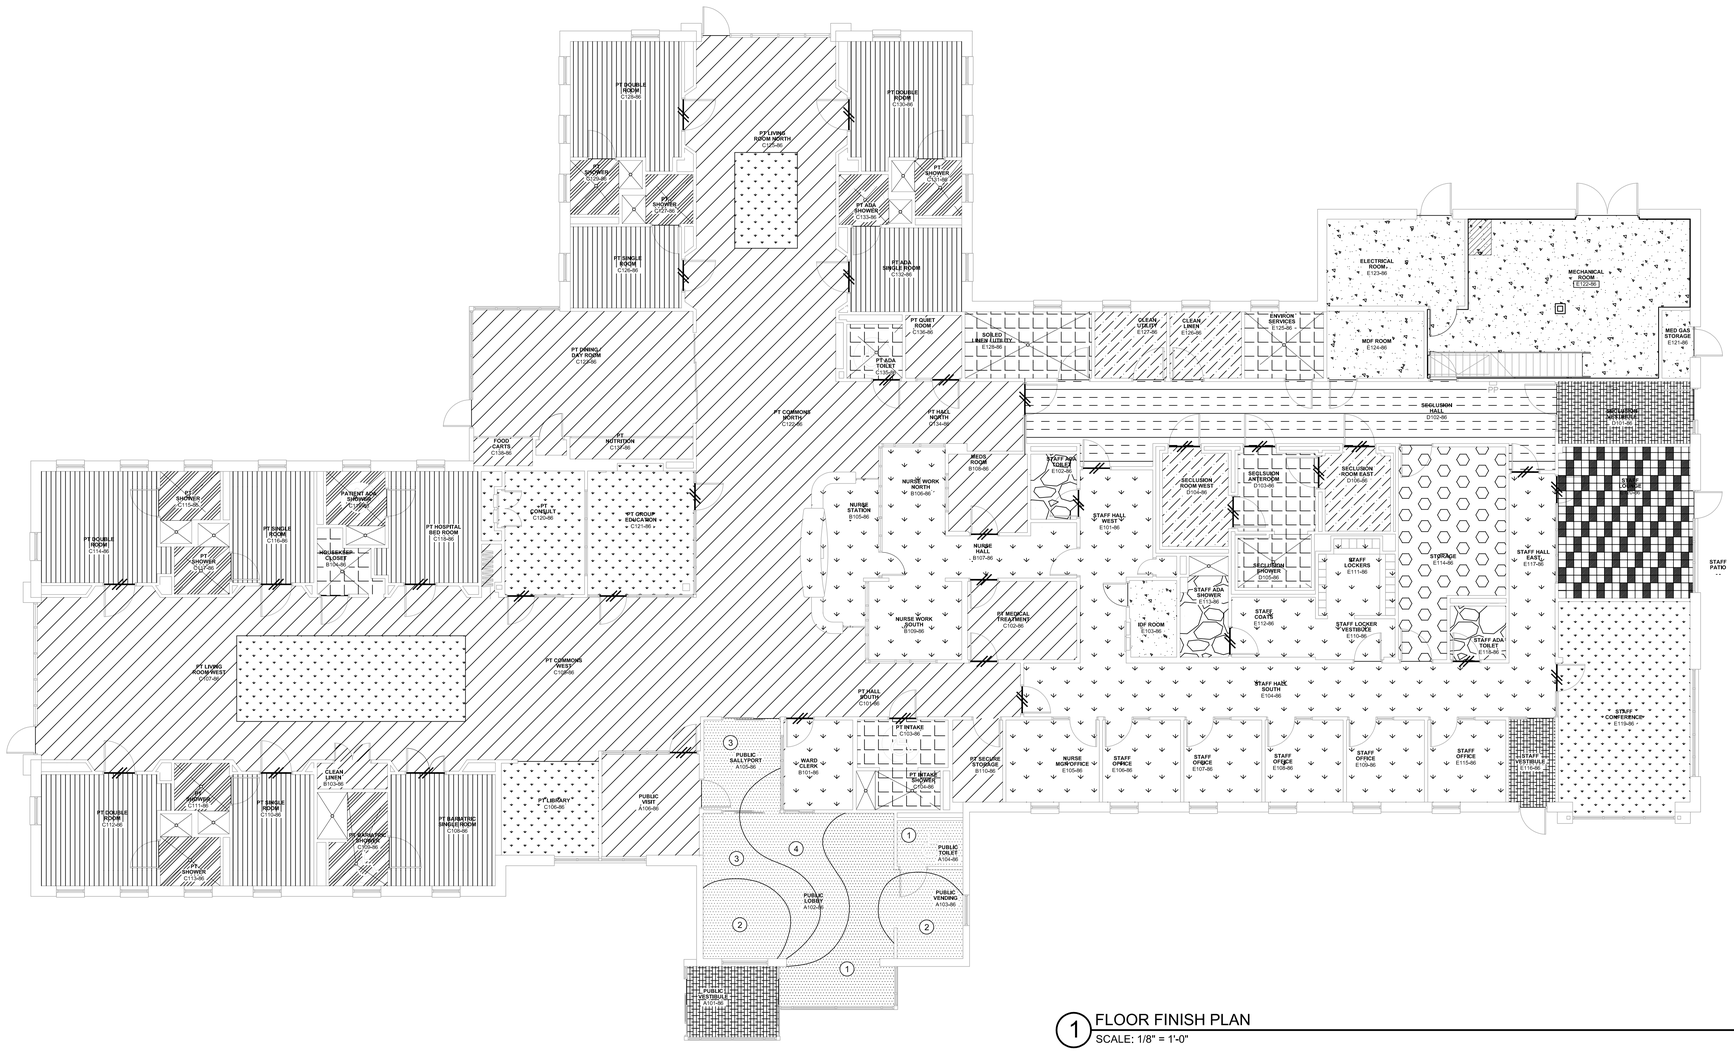

ROOM FINISH SYMBOL KEY

WFS1	WM-1
LN-S1	PT-4
PT-3	LN-T1
CPT1	C
CPT2	EP-1
TER 1, 2, 3, 4 see pattern rooms A102, A103, A104 A105	LN-T1 & LN-T2 see pattern room E120
RES-1	LN-CW
LN-S2	THRESHOLDS WHERE SHOWN ON PLAN

1 FLOOR FINISH PLAN
SCALE: 1/8" = 1'-0"

NORTH

Revisions	Date

CONSULTANT

PELLITIER & PELLITIER
P.O. Box 5512
Eugene, OR 97405
(541) 484-2045
(541) 484-0518 FAX
office@pellitier.com

STAMP

ARCHITECT

Tina Ely architect
2915 Wingate Street / Eugene, OR 97408
541. 521. 2477 / TinaEly@comcast.net

Drawing Title: FLOOR FINISH PLAN

Approved: Project Director

Project Title: SEISMIC REPLACEMENT BLDG 2 PHASE 1 MINOR ACUTE PSYCHIATRIC WARD

Location: ROSEBURG, OREGON

Date: 30 APR 2012 | Checked: MP | Drawn: AK

VA Project Number: 653-322

Building Number: 086

Sheet Number: FS-101

OFFICE OF CONSTRUCTION AND FACILITIES MANAGEMENT

Department of Veterans Affairs

VA FORM 08-6231