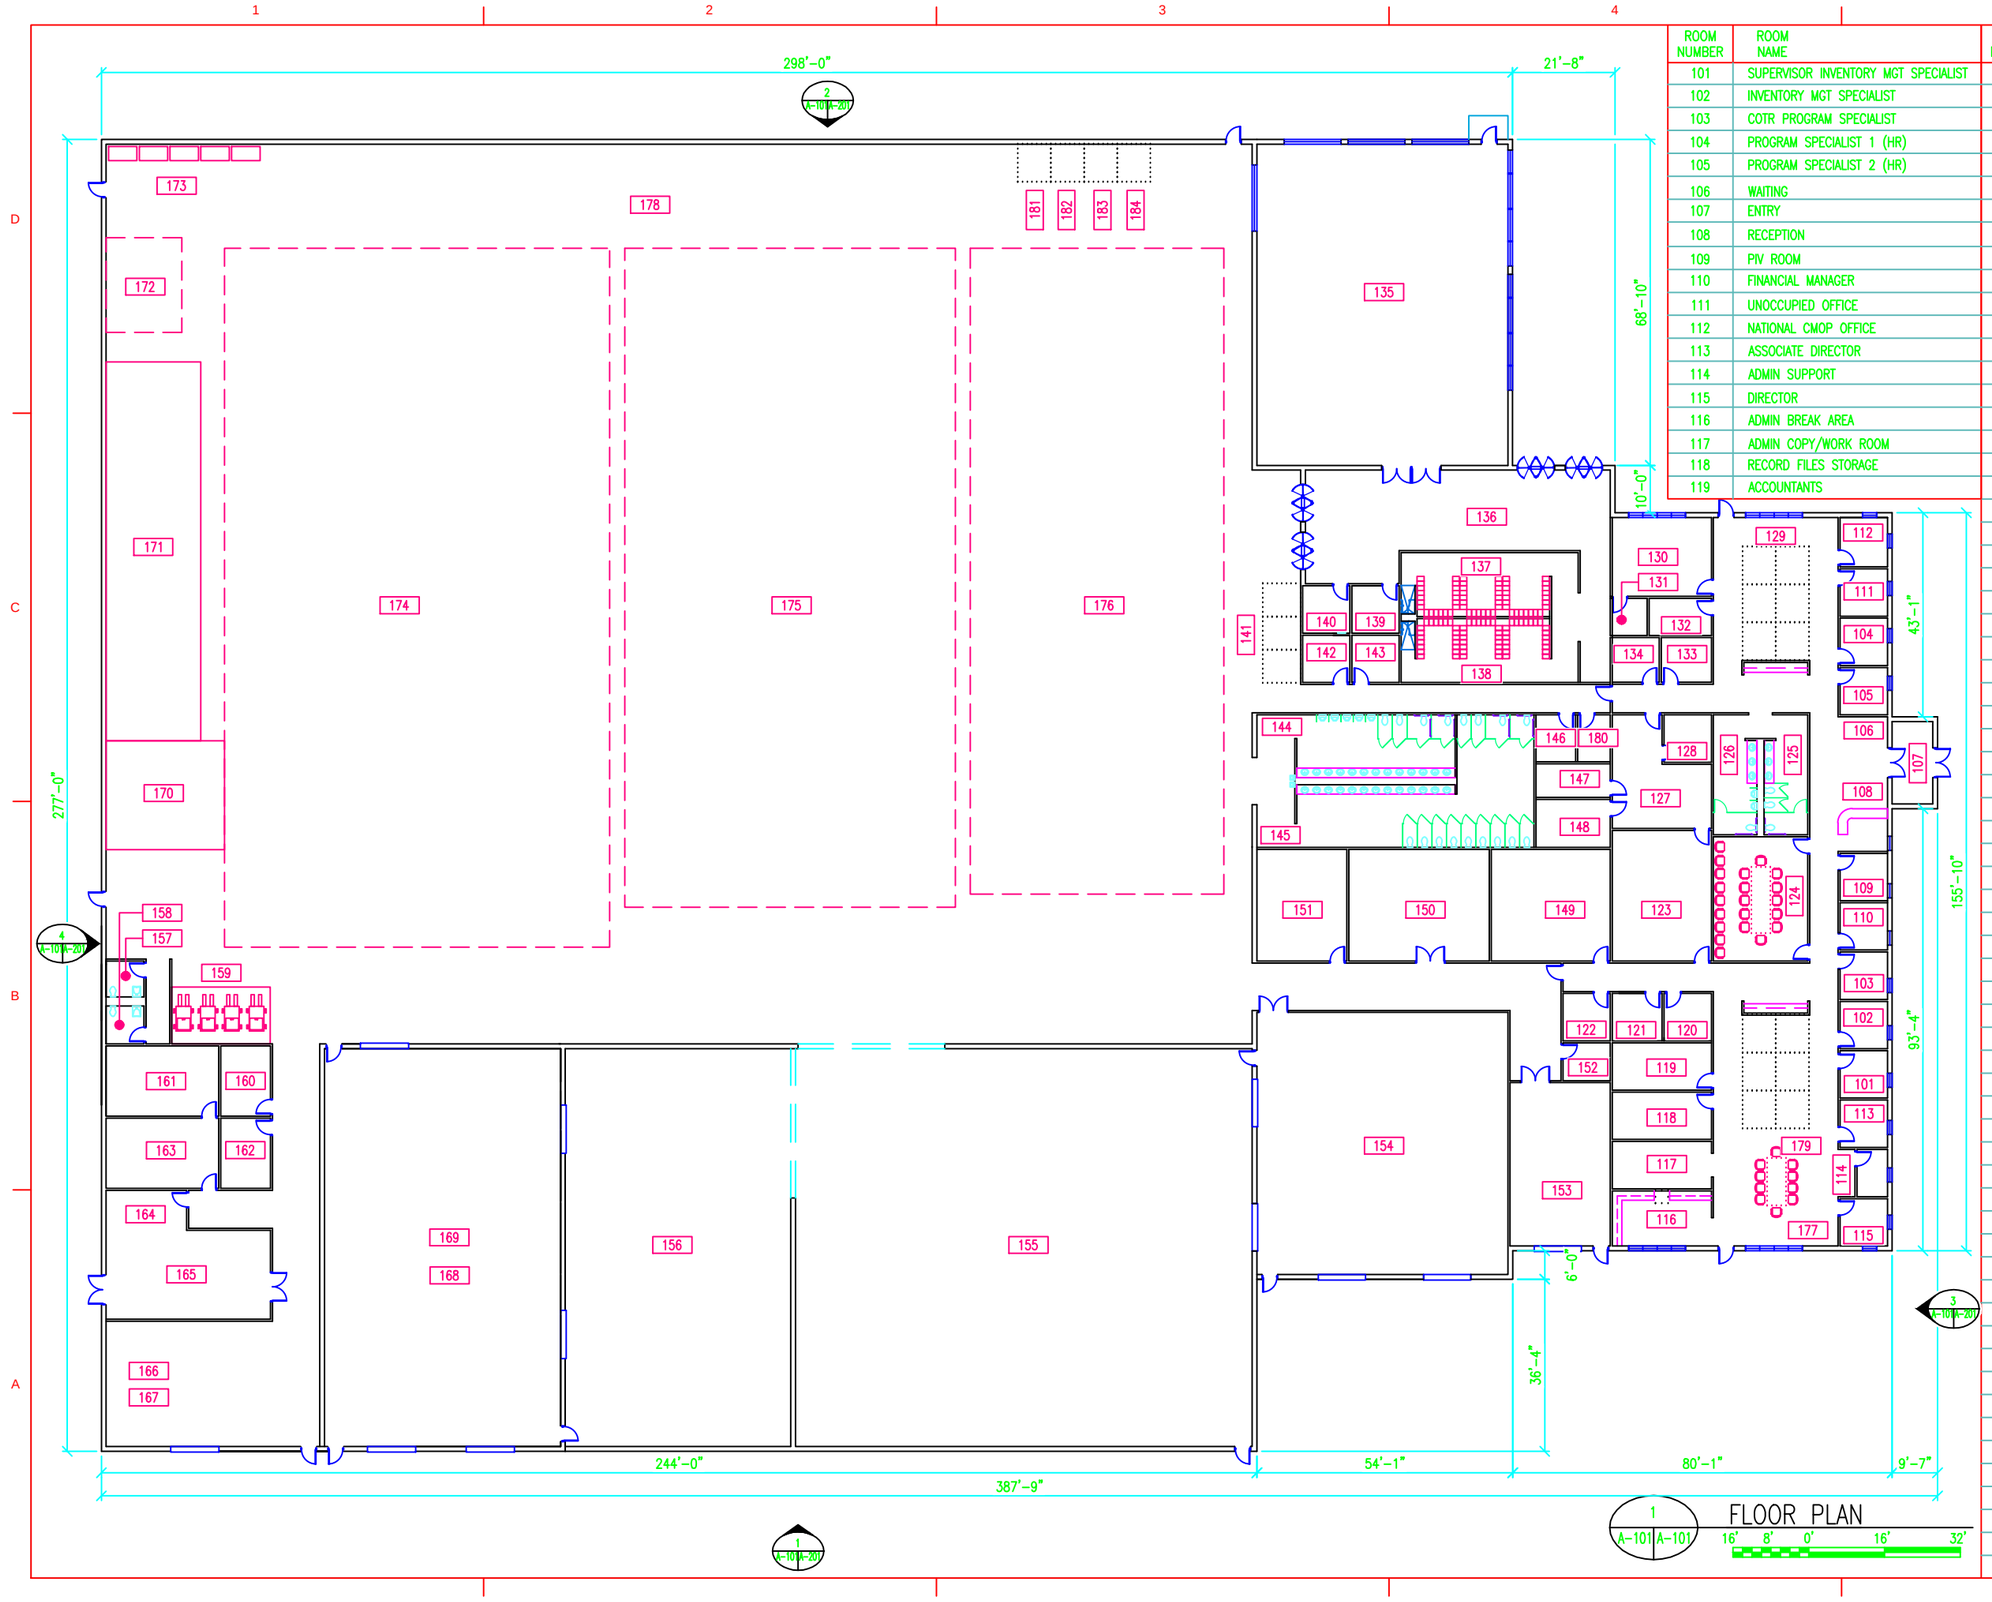

ROOM NUMBER	ROOM NAME
101	SUPERVISOR INVENTORY MGT SPECIALIST
102	INVENTORY MGT SPECIALIST
103	COTR PROGRAM SPECIALIST
104	PROGRAM SPECIALIST 1 (HR)
105	PROGRAM SPECIALIST 2 (HR)
106	WAITING
107	ENTRY
108	RECEPTION
109	PIV ROOM
110	FINANCIAL MANAGER
111	UNOCCUPIED OFFICE
112	NATIONAL CMOP OFFICE
113	ASSOCIATE DIRECTOR
114	ADMIN SUPPORT
115	DIRECTOR
116	ADMIN BREAK AREA
117	ADMIN COPY/WORK ROOM
118	RECORD FILES STORAGE
119	ACCOUNTANTS
120	SFOSM
121	HOUSEKEEPING SUPERVISOR
122	SUPERVISORY GENERAL ENGINEER
123	IT STORAGE
124	CONFERENCE ROOM
125	ADMIN MEN'S TOILET
126	ADMIN WOMEN'S TOILET
127	IT SPECIALISTS
128	IT MANAGER
129	QA PHARMACISTS
130	TRAINING ROOM
131	TRAINING ROOM STORAGE
132	HEALTH SYSTEM SPECIALIST
133	HEAD QA PHARMACIST
134	FACILITY QA MANAGER
135	BREAK/CAFETERIA/MEETING ROOM
136	ENTRY VESTIBULE
137	MEN'S LOCKERS/SHOWER
138	WOMEN'S LOCKERS/SHOWER
139	UNASSIGNED OFFICE
140	LACTATION ROOM
141	SUPERVISORY PROGRAM SPECIALISTS
142	SUPERVISORY PHARMACIST
143	DHL CONTRACTOR
144	MAIN MEN'S TOILET
145	MAIN WOMEN'S TOILET
146	JANITOR'S CLOSET
147	COMM DEMARC ROOM
148	BLDG COMM ROOM
149	PROCESS EQUIPMENT SERVER ROOM
150	MAINTENANCE SHOP
151	ENGINEERING TECHNICIANS
152	ADMIN HOUSEKEEPING CLOSET
153	MAINTENANCE STORAGE
154	RECEIVING
155	BULK STORAGE WAREHOUSE
156	REPLENISHMENT
157	SATELLITE MEN'S TOILET
158	SATELLITE WOMEN'S TOILET
159	FORKLIFT CHARGING/STORAGE
160	SATELLITE COMM ROOM
161	UPS ROOM
162	COMPRESSOR ROOM
163	ELECTRICAL
164	RISER ROOM
165	MECHANICAL ROOM
166	HOUSEKEEPING/HOUSEKEEPING STORAGE
167	TRASH/RECYCLING
168	SHIPPING CONTAINER STORAGE/STAGING
169	SHIPPING
170	RETURNS
171	REFRIGERATOR/FREEZER
172	REFRIGERATOR/FREEZER STAGING
173	REFRIGERATORS
174	PACKING
175	TCA
176	UUA
177	OPEN CONFERENCE AREA
178	PRODUCTION FLOOR
179	INVENTORY MANAGEMENT SPECIALISTS
180	ELECTRICAL
181	DLH CONTRACTOR
182	OFFLINE REPLENISHMENT SUPERVISOR
183	PACKING SUPERVISOR
184	UUA/MANUAL PICK SUPERVISOR

US Army Corps of Engineers ®
CHARLESTON DISTRICT

MARK	DESCRIPTION	DATE	APPR.

MARK	DESCRIPTION	DATE	APPR.

DESIGNED BY: GY
DRAWN BY: TH
SUBMITTED BY: _
PLOT SCALE:
SIZE: ANSI D
PLOT DATE:
FILE NAME: _
FILE NUMBER:
CONTRACT NO.:
SOLICITATION NO.:
DATE: XXX

U.S. ARMY CORPS OF ENGINEERS
CHARLESTON DISTRICT
CHARLESTON, SOUTH CAROLINA

Gulf Coast Architectural Group
2510 W. CERVANTES ST.
PENSACOLA, FLORIDA 32505

VA CONSOLIDATED OUTPATIENT PHARMACY MODEL 2

CONCEPT FLOOR PLAN

SHEET IDENTIFICATION
A-101
SHEET OF