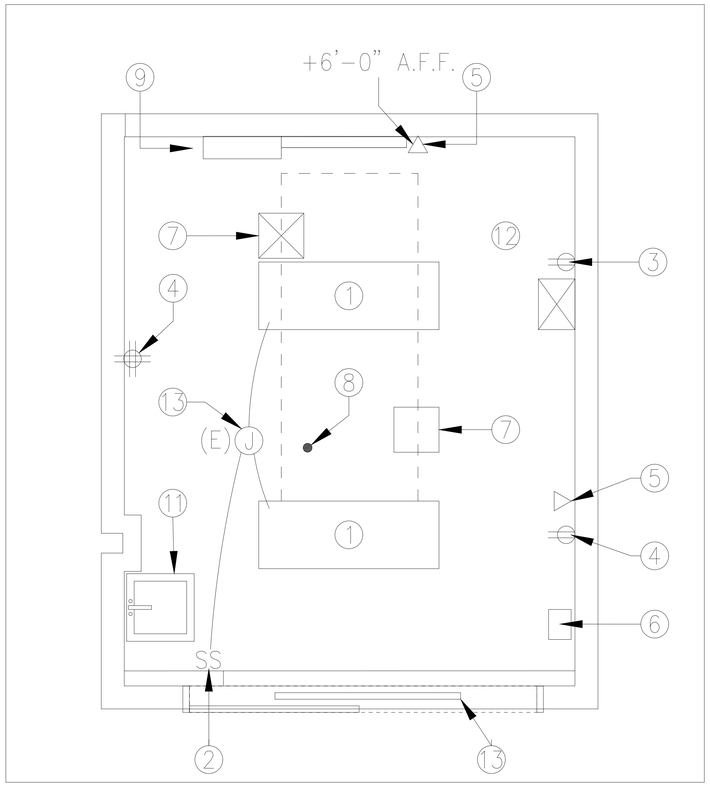

1 DEMO FLOOR PLAN - GD-114
3/4" = 1'-0"

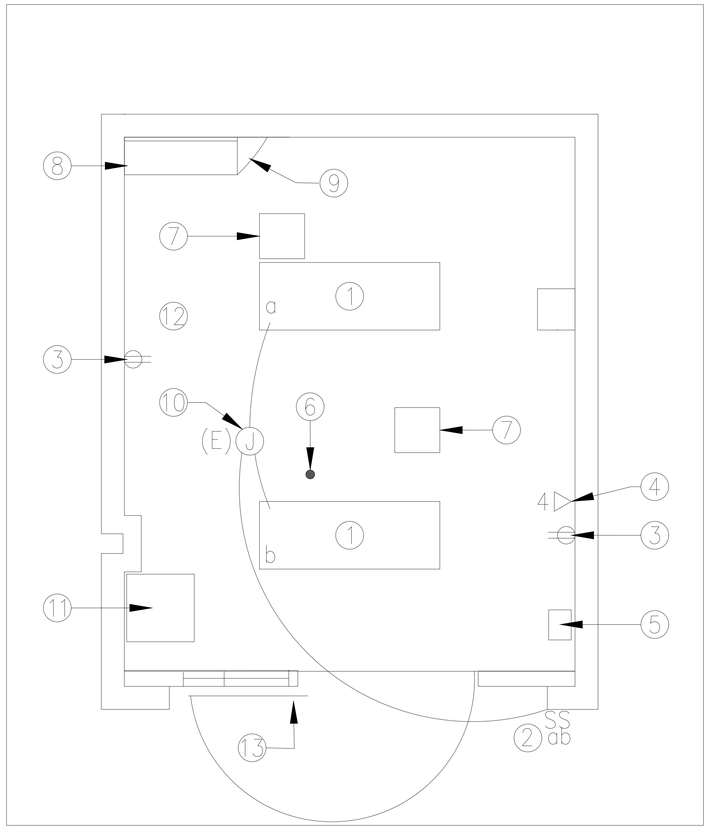

2 (N) FLOOR PLAN - GD-114
3/4" = 1'-0"

GENERAL NOTES:

1. ALL WORK TO BE DONE IN CONFORMANCE WITH THE STANDARDS OF THE VETERNS ADMINISTRATION PROGRAM GUIDES FOUND AT WWW.CFM.VA.GOV/TIL AND ALL APPLICABLE CODES AND STANDARDS AT THE DEPT. OF VETERNS ADMINISTRATION MEDICAL CENTER, 4150 CLEMENT STREET, SAN FRANCISCO, CA. 94121.
2. THESE NOTES ARE NOT MEANT TO SUPERCEDE ANY VA ISSUED CONTRACT DOCUMENTS. IN THE CASE OF A CONFLICT BETWEEN THESE NOTES AND VA SPECIFICATIONS, STANDARDS OR CONTRACT DOCUMENTS THE VA DOCUMENTS GOVERN.
5. DUST CONTROL AND NOISE CONTROL:

   AT ALL TIMES DURING CONSTRUCTION AND UNTIL FINAL COMPLETION, THE CONTRACTOR, WHEN HE OR HIS SUBCONTRACTOR ARE OPERATING EQUIPMENT ON THE SITE, SHALL PREVENT THE FORMATION OF ANY AIRBORNE NUISANCE BY WATERING AND/OR TREATING THE SITE OF THE WORK IN SUCH A MANNER THAT WILL CONFINE DUST PARTICLES TO THE IMMEDIATE SURFACE OF THE WORK. THE CONTRACTOR WILL BE RESPONSIBLE FOR ANY DAMAGED CAUSED BY DUST FROM HIS OWN ACTIVITIES OR HIS SUBCONTRACTOR'S ACTIVITIES IN PERFORMING THE WORK UNDER THIS CONTRACT AND SHALL BE RESPONSIBLE FOR ANY CITATIONS, FINES OR CHARGES RESULTING FROM DUST NUISANCE.

   IN ADDITION, THE NOISE LEVEL OF THE CONTRACTOR'S OPERATING SHALL BE KEPT TO A MINIMUM AS PER VA STANDARDS.

KEYNOTES: SEE ATTACH APPENDIX KEYNOTES

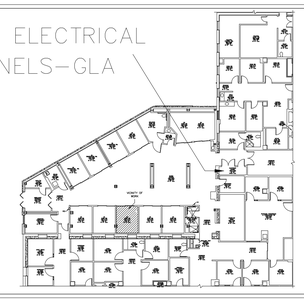

PARTIAL VICINITY MAP N.T.S.

Revisions:	Date

CONSULTANTS:

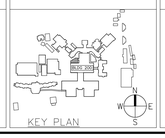

KEY PLAN

ARCHITECT/ENGINEERS:

Scale: As Noted

Drawing Title: NEW SAFEROOM GD-114 (EXAM #3) FOR EMERGENCY DEPARTMENT	Project Title: NEW SAFEROOM GD-114 FOR ER DEPARTMENT	Project Number: 662-17-0016	Office of Construction and Facilities Management
		Building Number: 200	
Approved: Project Director	Location: VAMC SAN FRANCISCO CA 94121	Drawing Number: PH 1-101 Dwg.1 of 1	Department of Veterans Affairs
	Date: 05/15/2017 / Checked: EB / Drawn: JF		

VA FORM 08-6231