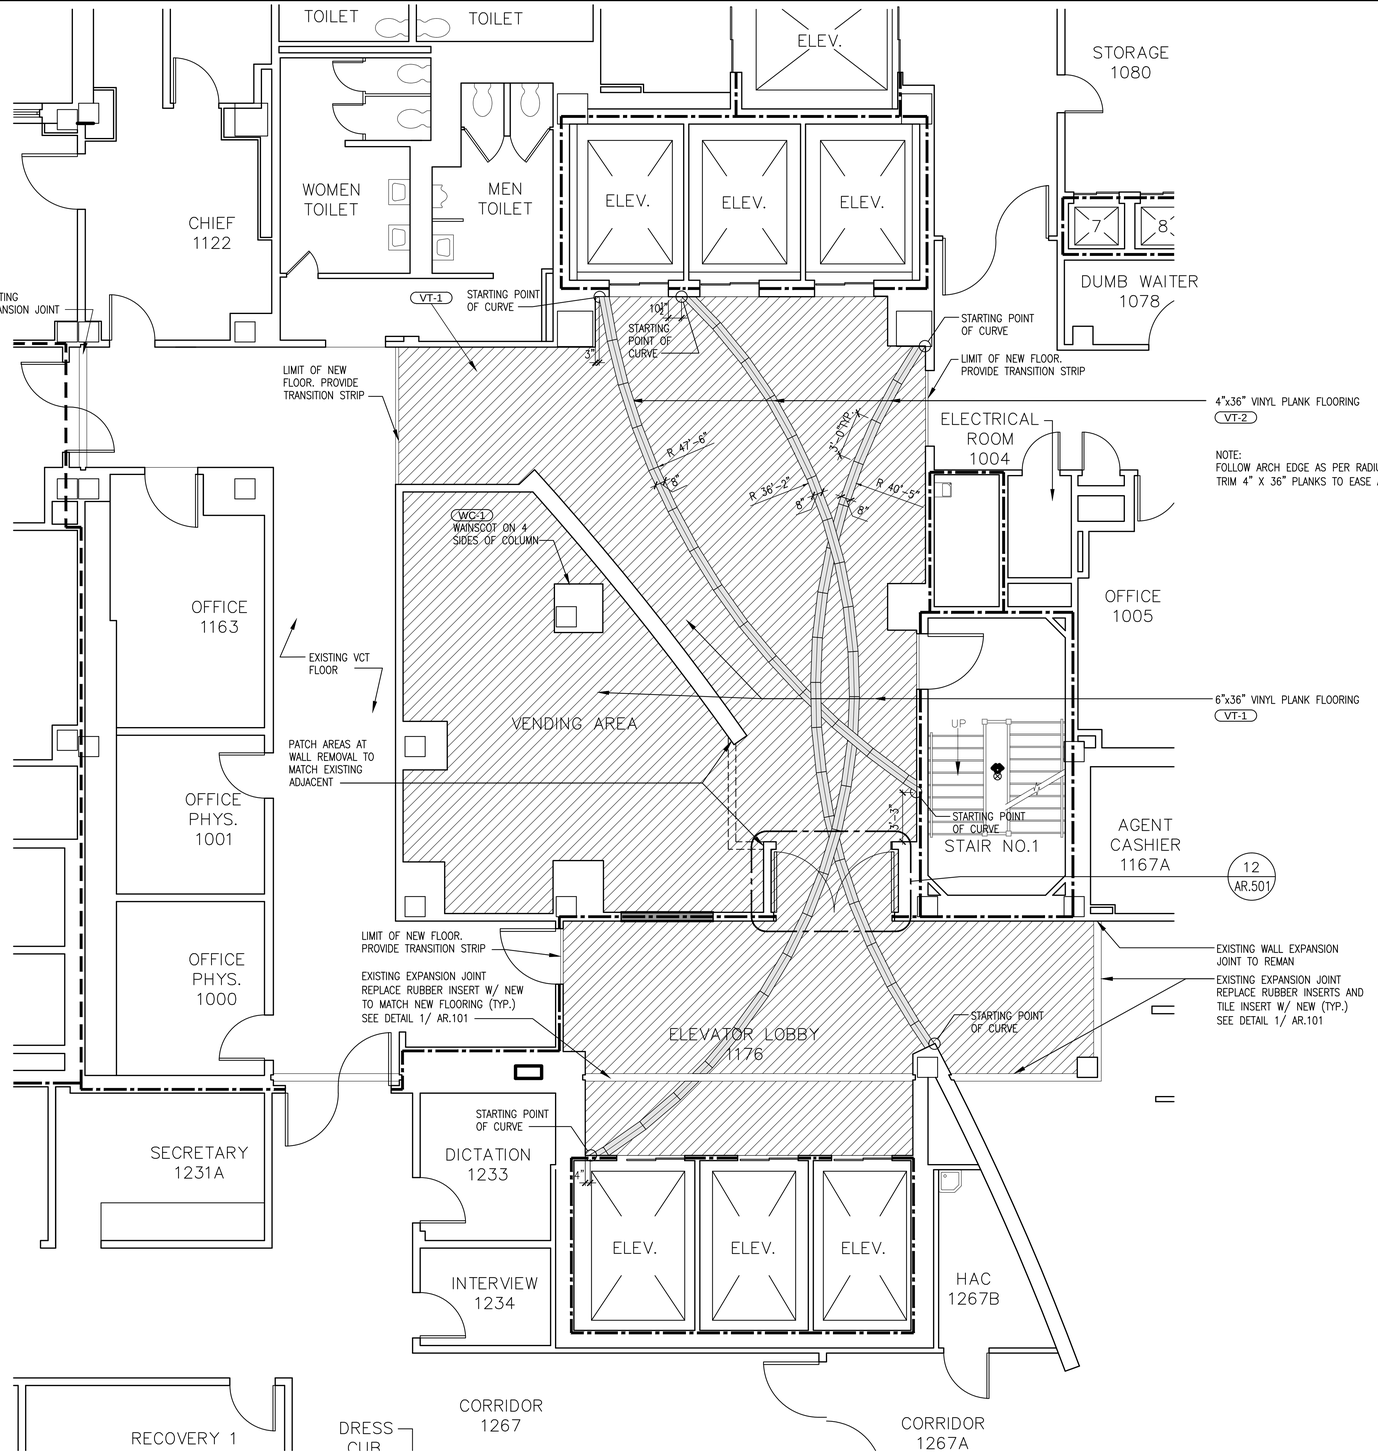

CONSTRUCTION PLAN
SCALE: 1/4" = 1'-0"

LEGEND

- EXISTING WALL TO REMAIN
- NEW WALL CONSTRUCTION SEE DETAIL 10/AR501
- 2 HR RATED WALL
- 1 HR RATED WALL
- (#) FINISH TAG

DOOR NOTES

1. EXISTING DOOR AND FRAME TO STAIR NO.1 TO REMAIN AND BE REPAINTED.
2. EXISTING DOUBLE DOOR AND FRAME BETWEEN VENDING AREA AND ELEVATOR LOBBY TO BE REMOVED IN ITS ENTIRETY.
3. EXISTING DOUBLE DOOR AND FRAME BETWEEN LOBBIES TO BE REMOVED AND REPLACED WITH NEW INTEGRATED DOOR SYSTEM.
   - 3.1. (2) 3'–0"W. x 7'–0"H. X1¾" THK. SOLID CORE WOOD DOOR, 2 HR FIRE RATED, W/ 4"x 24" VISION PANEL.VISION PANEL TO BE OF TEMPERED GLASS
   - 3.2. SEE SPECIFICATIONS FOR HARDWARE.
   - 3.3. SEE DETAIL 12/AR.501 FOR FURTHER NOTES

FINISH SCHEDULE

	FINISH	MANUFACTURER	COLOR/PATTERN	NOTES
FLOOR	VT-1	MANNINGTON	NATURE'S PATHS - HERITAGE CHERRY - 12106 NATURAL	6" x 36" PLANK; GLUE DOWN
FLOOR (ACCENT)	VT-2	MANNINGTON	NATURE'S PATHS - HERITAGE CHERRY - 12107 MERLOT	4" x 36" PLANK; GLUE DOWN
BASE (at VEND. AREA)	VB-1	ROPPE	NO. 623 NUTMEG	4" VINYL COVE BASE
WALLS	P-1	SHERWIN WILLIAMS	SW 6141 - SOFTER TAN	HIGH SIDE SHEEN FLAT FINISH; ABOVE WAINSCOT; WASHABLE
	WC-1	KOROWOOD WALL COVERING	RUSTIC CHERRY	CUT INTO 15" x 15" SQUARES, W/ FRY REGLET REVEALS, S.ST. TRIM SEE DETAIL 11/AR501
	CT-E			EXISTING GRANITE TILE WALL TO REMAIN
	SST-1	--		STAINLESS STEEL CLADDING TO MATCH EXISTING ELEVATOR DOORS
CEILING	AT-1	ARMSTRONG	PRELUDE # 9682U6A2 PLATINUM SQUARE TEGULAR WOOD LOOK - DARK CHERRY # 9685U6A2; 2' x 2' W/ PLAIN BORDER & ACOUSTICAL FLEECE CLASS A	W/$15\frac{3}{16}$" 2' x 2' GRID; PLATINUM WOOD EFFECTS - WOOD LOOKS DARK CHERRY (FDXC) EXTRA MICROPERFORATED
	GB-1	--		
	P-2	SHERWIN WILLIAMS	CEILING WHITE	
DOORS and FRAMES	P-3	SHERWIN WILLIAMS	SW 6143 - BASKET BEIGE	SEMI - GLOSS FINISH
	P-4	SHERWIN WILLIAMS	RED	MATCH EXISTING

FINISH LEGEND

AT	ACOUSTIC CEILING TILE	PL	PLASTIC LAMINATE
BRK	BRICK	VB	VINYL BASE
CMU	CONCRETE MASONRY UNIT	SST	STAINLESS STL CLADDING
CPT	CARPET (TILE)	TER	TERRAZZO
CT	CERAMIC TILE (PORCELAIN)	VCT	VINYL COMPOSITION TILE
EX	EXISTING	VT	VINYL TILE
GB	GYPSUM WALLBOARD	VWC	VINYL WALLCOVERING
P	PAINT	WC	WAINSCOT WALL COVERING

FINISH NOTES

1. ALL FINISHES SHALL HAVE A CLASS 1 OR CLASS A FIRE RATING.
2. PROVIDE VINYL TRANSITION STRIP AT ALL LOCATIONS WHERE NEW TILED AREAS MEET EXISTING TO REMAIN.
3. ALL FINISHES AS PER MANUFACTURERS NOTED BELOW, OR APPROVED EQUAL.
4. INSTALL FINISHES AS PER MANUFACTURER'S INSTRUCTIONS

100% SUBMISSION

Revisions	Date

Professional Seal

DCS INFRASTRUCTURE, LLC
DESIGN & CONSTRUCTION SERVICES
33 GRANT STREET
MT. HOLLY, N.J. 08060 609-351-1486
3239 ROUTE 112
BLDG. 8, STE. 4B
MEDFORD, N.Y. 11763 631-320-1706

Drawing Title: CONSTRUCTION / FINISH PLAN
Approved:
Approved:

Project Title: VAMC WILMINGTON, DE RENOVATE CLINICAL ADDITION and 1st FLOOR ELEVATOR LOBBIES
Building Number: 01 | Checked: TK | Drawn: CW
Location: WILMINGTON, DE

Date: 31 MARCH 2011
Project No.: 460-10-010
Drawing No.: AR-103
Dwg. 7 of 14

WILMINGTON VAMC
Department of Veterans Affairs

three inches = one foot
one and one-half inches = one foot
one inch = one foot
three-quarters inch = one foot
one-half inch = one foot
three-eighths inch = one foot
one-quarter inch = one foot
one-eighth inch = one foot
P:\20 VAMC\21 WILMINGTON AE (DO)\21-10-07 RENOVATE 1ST FL CLINIC ADD ELEV\100% SUBMISSION -FINAL\100% FINAL DWG\010-07-AR-103 CONST PLAN 7/18/2011 1:08 PM CHRISTINE WILSON