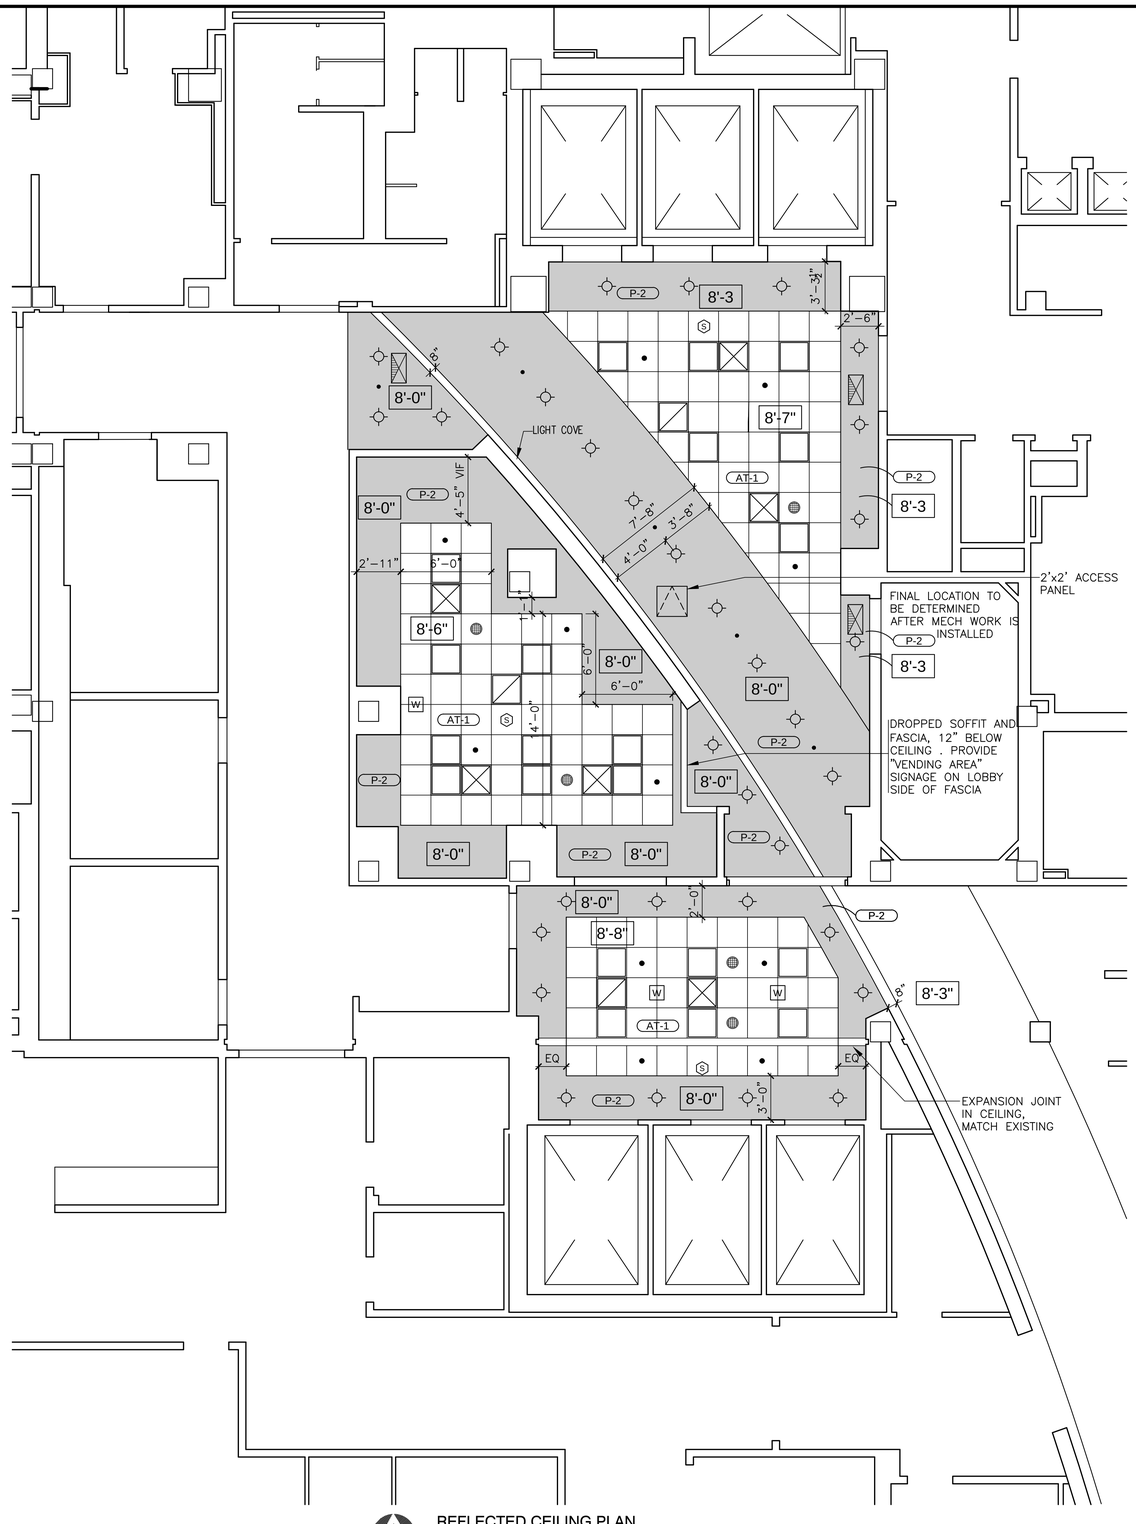

REFLECTED CEILING PLAN
SCALE: 1/4" = 1'-0"

REFLECTED CEILING PLAN LEGEND

- 2X2 ACOUSTIC CEILING TILE
- 2X2 RECESSED FLUORESCENT LIGHTING
- SUPPLY DIFFUSER, PAINTED. SEE FINISH SCHEDULE
- RETURN GRILL, PAINTED. SEE FINISH SCHEDULE
- RECESSED DOWNLIGHTING
- # — PROPOSED CEILING HEIGHT, A.F.F.
- S — SMOKE DETECTOR
- SPRINKLER HEAD
- EXIT SIGN DIRECTIONAL ARROW AS SHOWN
- SHADED AREA INDICATED NEW DROPPED SOFFIT & FASCIA, GYPSUM WALLBOARD ON MET STUD
- EXISTING CEILING MTD SPEAKER. REMOVE AND REINSTALL. PROVIDE NEW PAINT FINISH, MATCHING REGISTERS
- W — EXISTING WIFI ANTENNA REMOVE AND REINSTALL

100% SUBMISSION

Revisions	Date

Professional Seal

DCS INFRASTRUCTURE, LLC
DESIGN & CONSTRUCTION SERVICES
33 GRANT STREET
MT. HOLLY, N.J. 08060 609-351-1486
3239 ROUTE 112
BLDG. 8, STE. 4B
MEDFORD, N.Y. 11763 631-320-1706

Drawing Title	REFLECTED CEILING PLAN
Project Title	VAMC WILMINGTON, DE RENOVATE CLINICAL ADDITION and 1st FLOOR ELEVATOR LOBBIES
Date	31 MARCH 2011
Project No.	460-10-010
Approved:	
Building Number	01
Checked	TK
Drawn	CW
Drawing No.	AR-104
Approved:	
Location	WILMINGTON, DE
Dwg.	8 of 14

WILMINGTON VAMC

Department of Veterans Affairs

P:\20 VAMC\21 WILMINGTON AE IDIQ\21-10-07 RENOVATE 1ST FL CLINIC ADD ELEV\100% SUBMISSION -FINAL\100% FINAL DWG\010-08-AR-104 REF CLG PLAN 7/18/2011 1:08 PM CHRISTINE WILSON