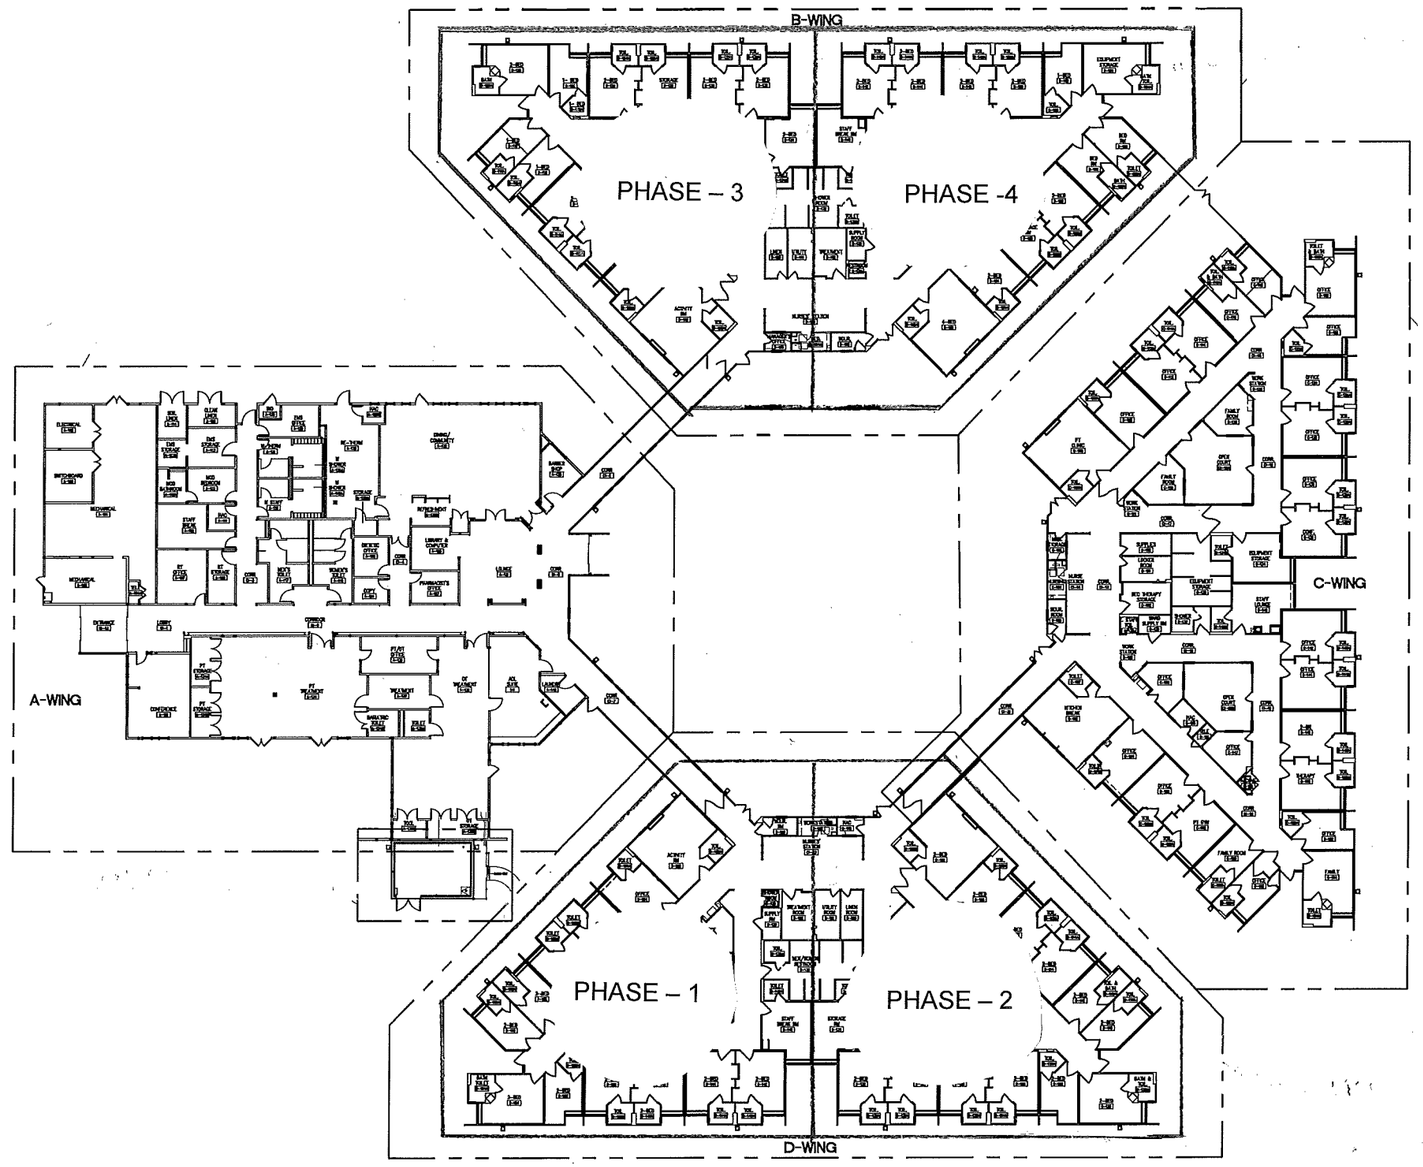

PHASING PLAN

DESIGN DEVELOPMENT - NOT FOR CONSTRUCTION
FULLY SPRINKLERED

Scale: 1/16"=1'-0"

Revisions	Date
-	-

CONSULTANTS:

ARCHITECT/ENGINEERS:

Drawing Title: COMMUNITY LIVING CENTER FIRST FLOOR ARCHITECTURE PLAN

Approved Project Director: - - VAPAHCS PLANNING AND ENGINEERING

Project Title: BUILDING 331 (FOR REFERENCE ONLY NOT FIELD VERIFIED)

Location: MPD MENLO PARK CA

Date: - | Checked: - | Drawn: -

Project Number: -

Building Number: 331

Drawing Number: - Dwg — of —

Office of Construction and Facilities Management

VA FORM 08-6231

S:\Engineering\CAD_File's - MPD\TEMP\Temp_CAD_Floor_Plans\MPD\Bldg_331--Community_Center\ARCH\640.000000.331.ARCHLMPD.Comm_Living_Ctr-First_Floor_Plan.01.dwg 6-09-14 11:29:38 vhapalladot

three inches = one foot
one and one half inches = one foot
one inch = one foot
three quarters inch = one foot
one half inch = one foot
three eighths inch = one foot
one quarter inch = one foot
one eighth inch = one foot