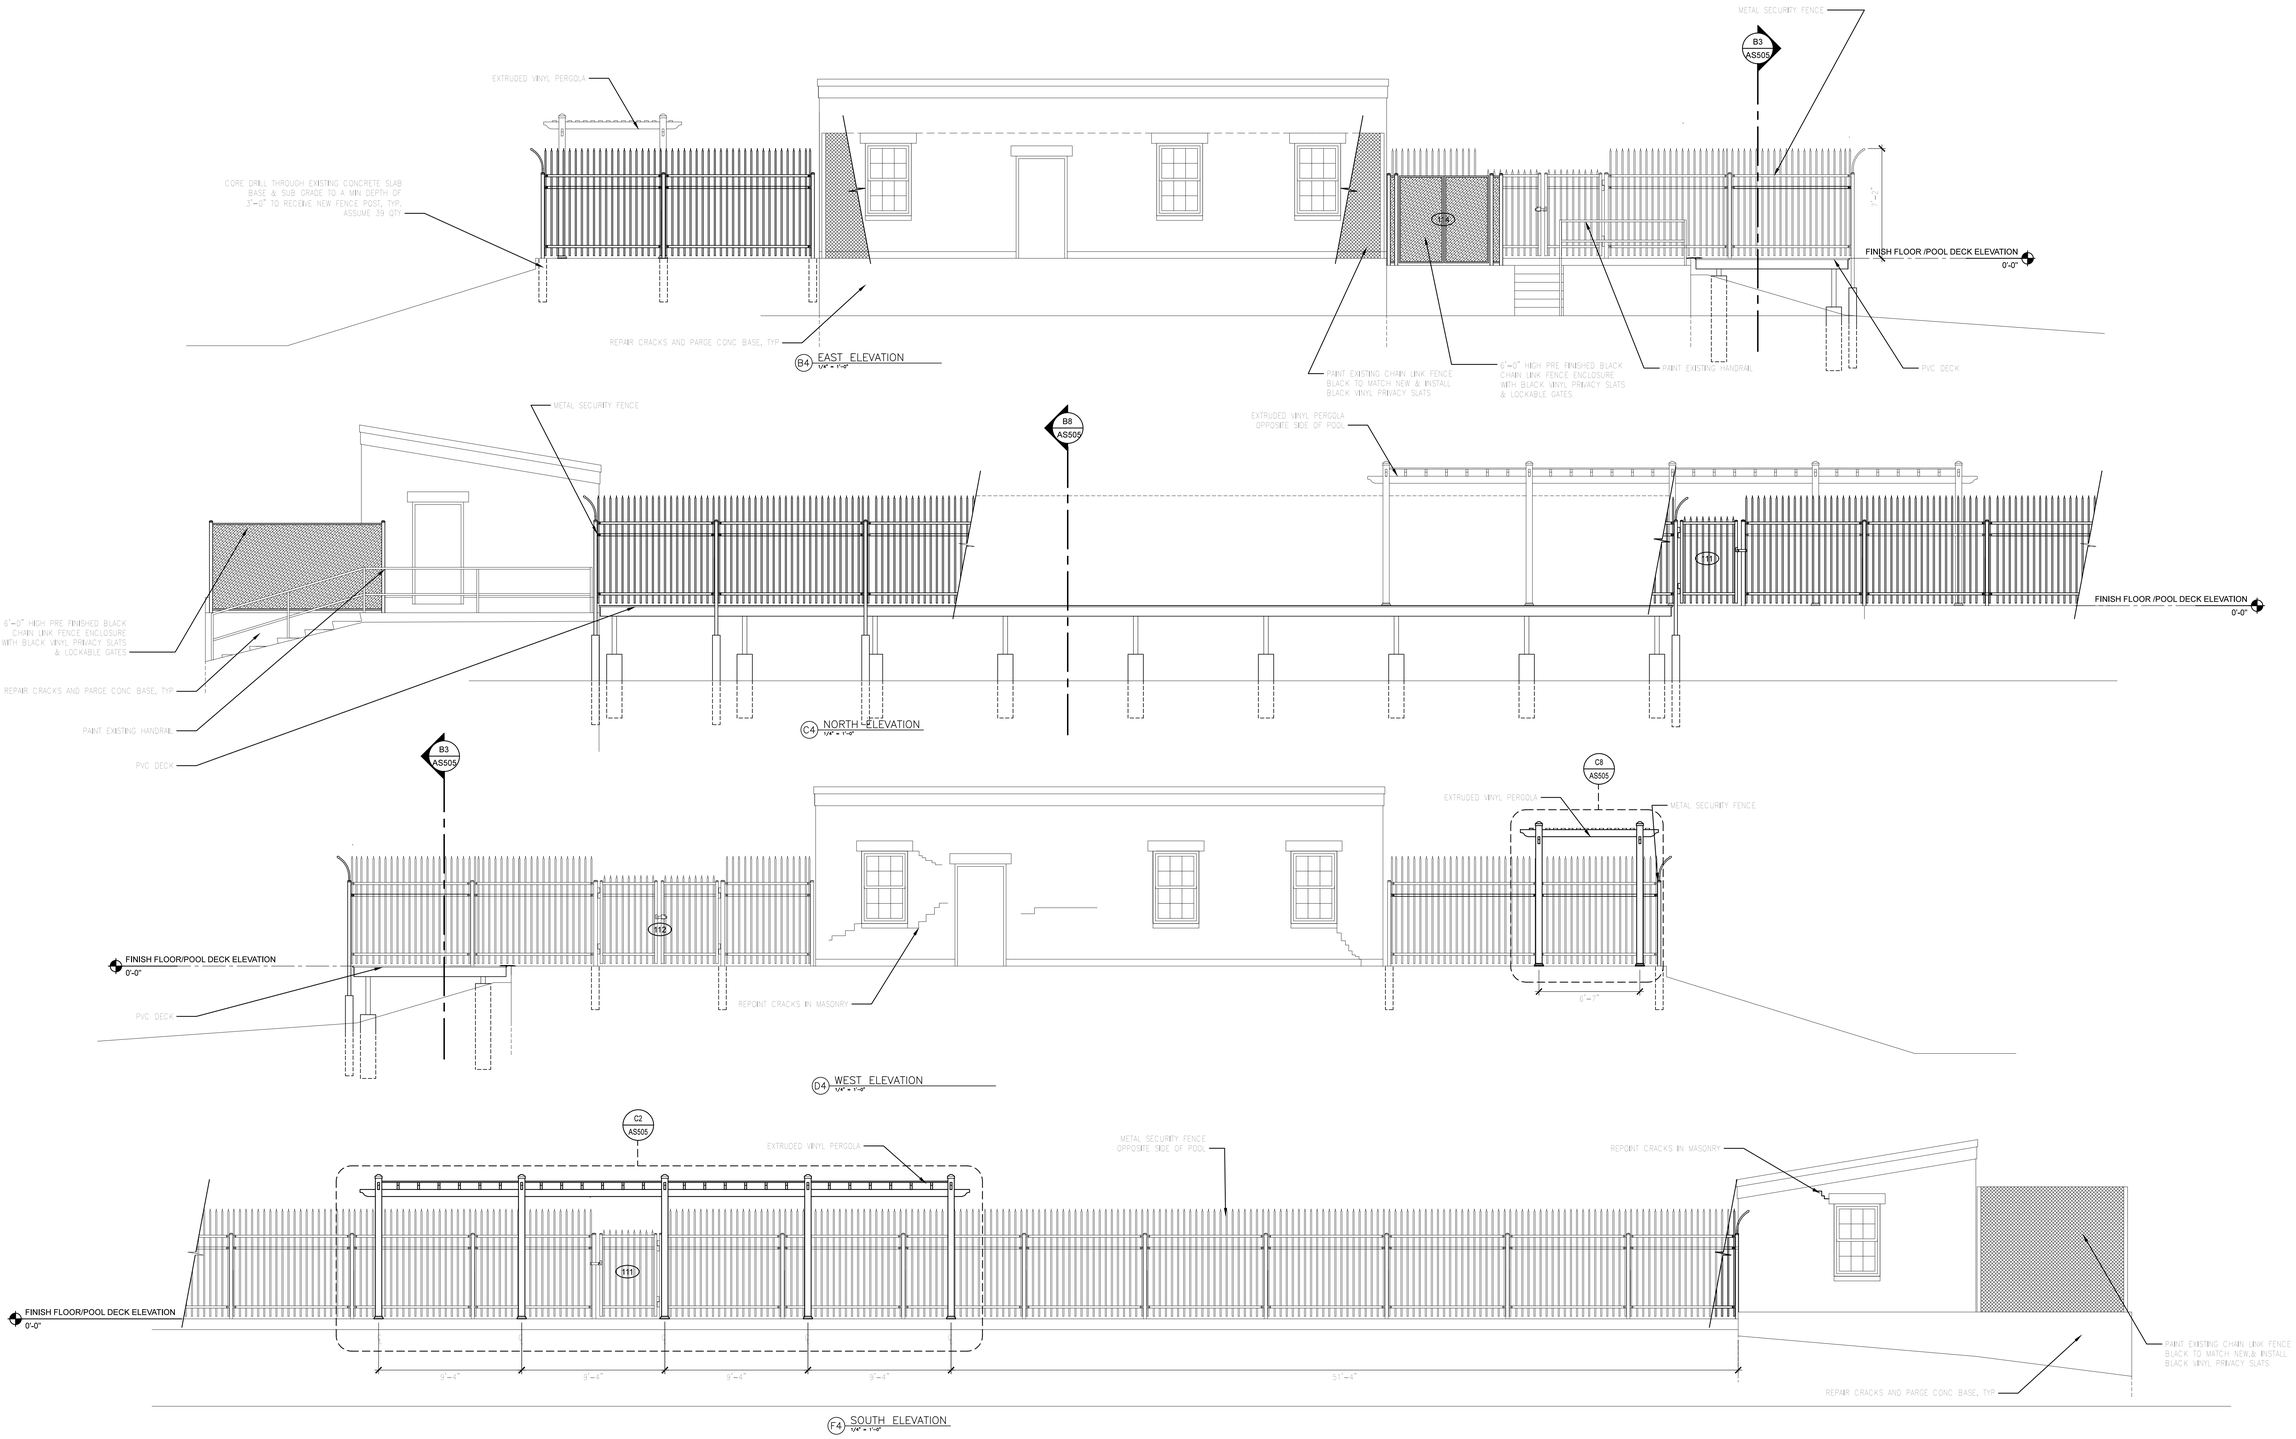

100% CONSTRUCTION DOCUMENTS

Revisions:	Date

CONSULTANTS:

STATE OF WEST VIRGINIA MARK D SHEPHERD REGISTERED ARCHITECT

ARCHITECT/ENGINEERS:

SAA architects
600 North Hartley Street, Suite 150 York, PA 17404
T 717.843.3200 F 717.699.0205 www.saaarchitects.com

Drawing Title: EXTERIOR ELEVATIONS

Approved: Project Director

Project Title: RECREATIONAL POOL FACILITY RENOVATIONS FILTER BUILDING

Location: VAMC, MARTINSBURG, WV

Date: 05-14-12 | Checked: DRSD | Drawn: CAP

Project Number: 613-11-140

Building Number: 419

Drawing Number: 419-AS-201

Dwg. 12 of 24

Office of Construction and Facilities Management

Department of Veterans Affairs

VA FORM 08-6231