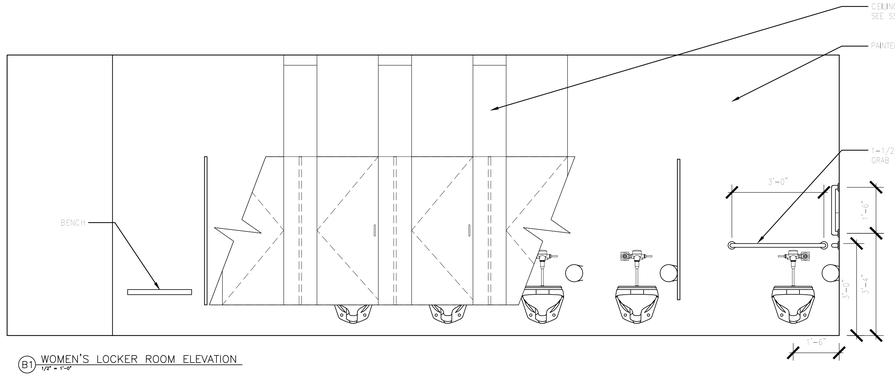

B1 WOMEN'S LOCKER ROOM ELEVATION
1/2" = 1'-0"

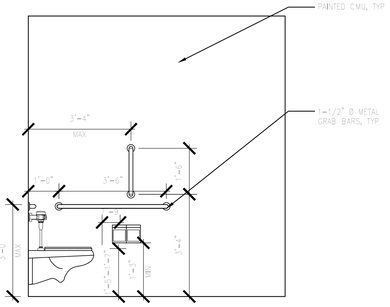

B4 WOMEN'S LOCKER ROOM ELEVATION
1/2" = 1'-0"

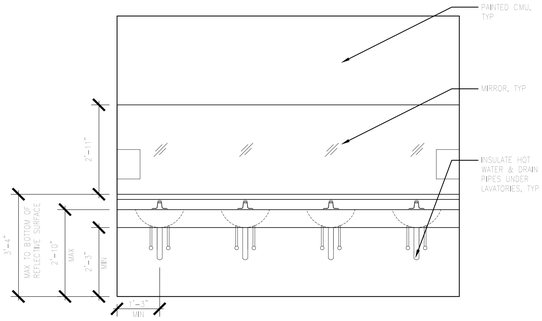

B6 WOMEN'S LOCKER ROOM ELEVATION
1/2" = 1'-0"

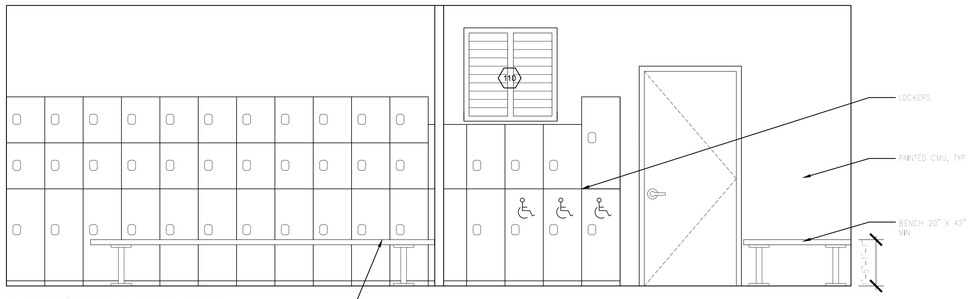

C1 WOMEN'S LOCKER ROOM ELEVATION
1/2" = 1'-0"

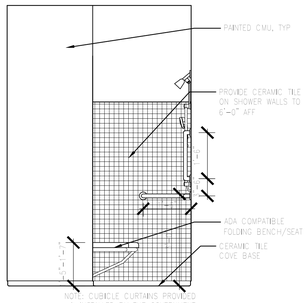

C5 WOMEN'S LOCKER ROOM ELEVATION
1/2" = 1'-0"

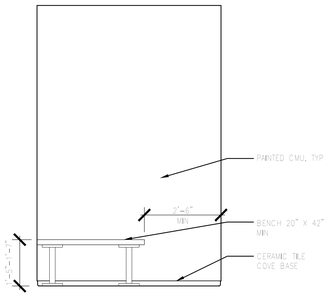

C7 WOMEN'S LOCKER ROOM ELEVATION
1/2" = 1'-0"

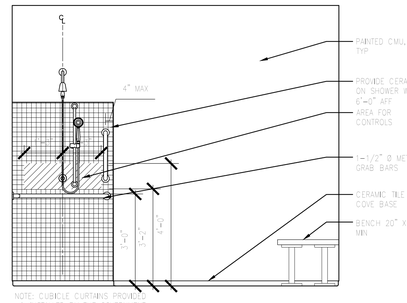

C8 WOMEN'S LOCKER ROOM ELEVATION
1/2" = 1'-0"

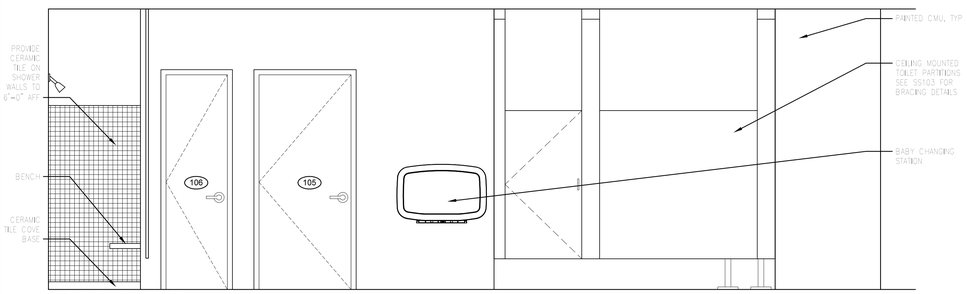

E1 WOMEN'S LOCKER ROOM ELEVATION
1/2" = 1'-0"

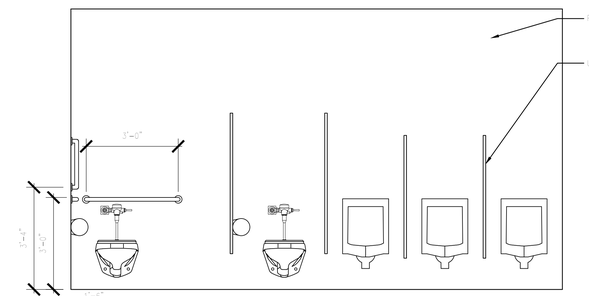

E4 MEN'S LOCKER ROOM ELEVATION
1/2" = 1'-0"

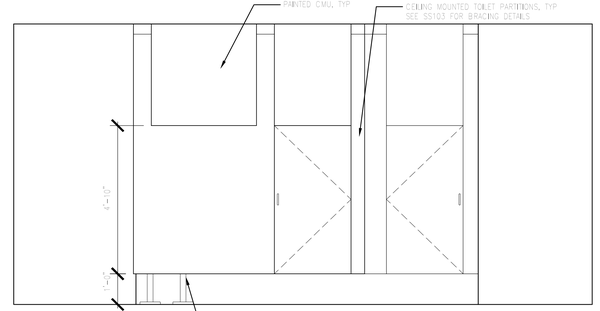

E7 MEN'S LOCKER ROOM ELEVATION
1/2" = 1'-0"

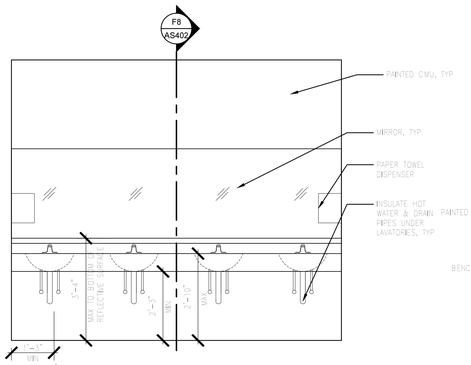

F1 MEN'S LOCKER ROOM ELEVATION
1/2" = 1'-0"

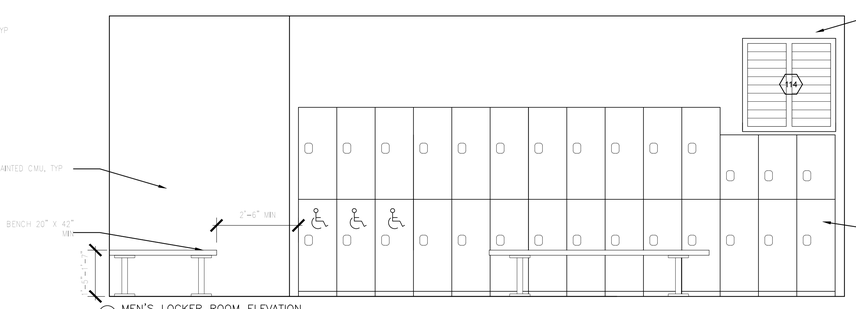

F2 MEN'S LOCKER ROOM ELEVATION
1/2" = 1'-0"

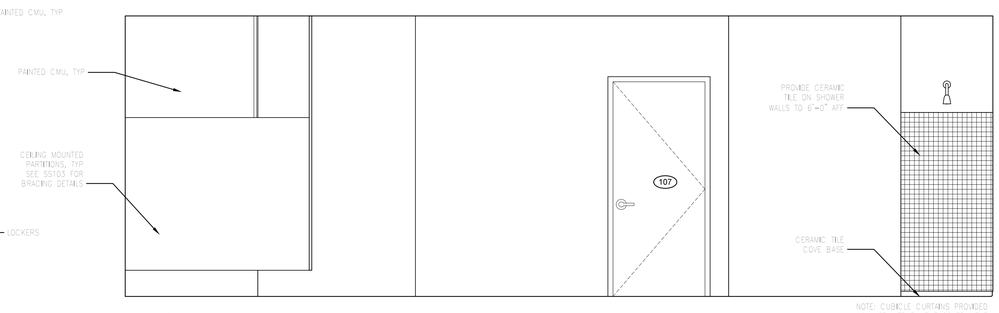

F5 MEN'S LOCKER ROOM ELEVATION
1/2" = 1'-0"

100% CONSTRUCTION DOCUMENTS

Revisions:	Date

CONSULTANTS:

ARCHITECT/ENGINEERS:

SAA architects
600 North Hartley Street, Suite 150 York, PA 17404
T 717.843.3200 F 717.699.0205 www.saaarchitects.com

Drawing Title: INTERIOR ELEVATIONS

Approved: Project Director

Project Title: RECREATIONAL POOL FACILITY RENOVATIONS BATH HOUSE

Location: VAMC, MARTINSBURG, WV

Date: 05-14-12 | Checked: DRSD | Drawn: CAP

Project Number: 613-11-140

Building Number: 417

Drawing Number: 417-AS-401

Dwg. 16 of 24

Office of Construction and Facilities Management

Department of Veterans Affairs

VA FORM 08-6231

/Volumes/Groups/saa/Project Files/VA Martinsburg - 609Q Pool House 11-81101.05/Drawings/417AS401.dwg, Wed May 30 13:22:15 2012