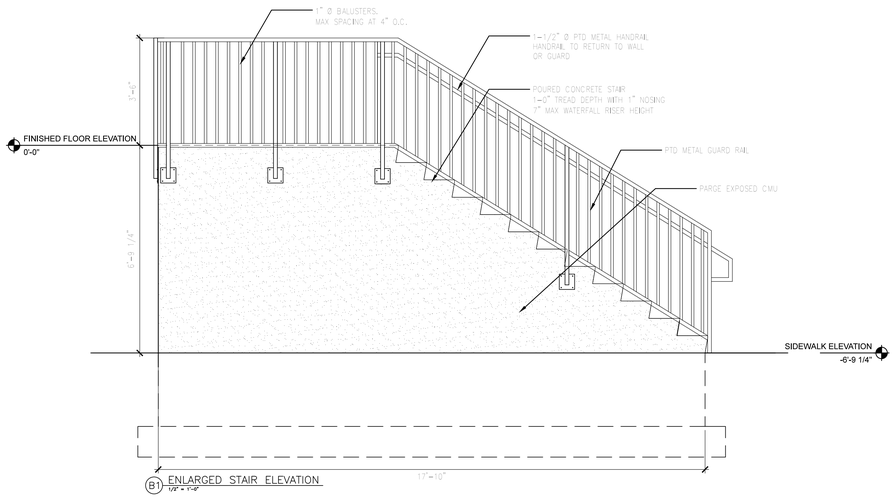

B1 ENLARGED STAIR ELEVATION
1/8" = 1'-0"

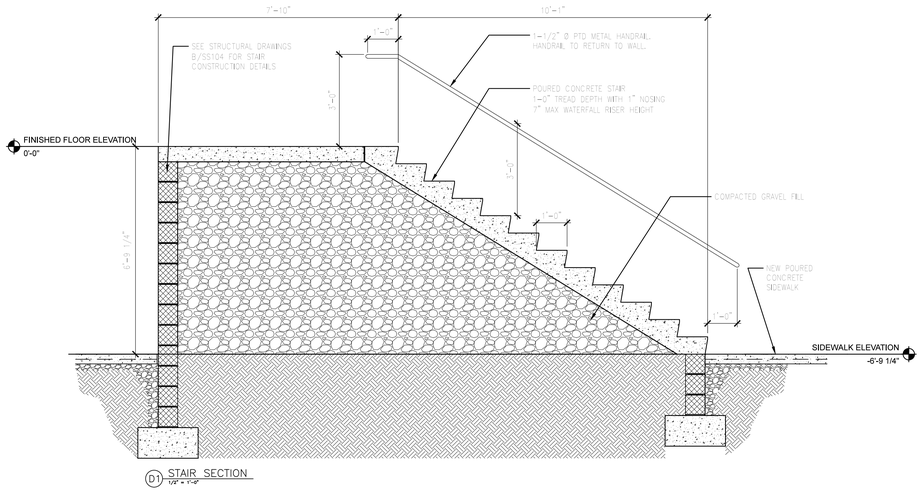

D1 STAIR SECTION
1/8" = 1'-0"

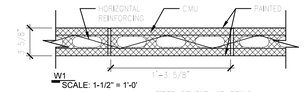

W1
SCALE: 1-1/2" = 1'-0"

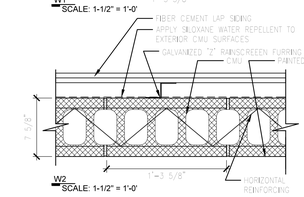

W2
SCALE: 1-1/2" = 1'-0"

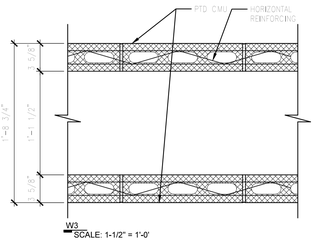

W3
SCALE: 1-1/2" = 1'-0"

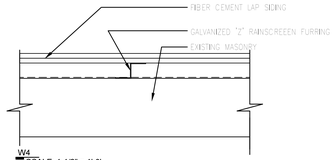

W4
SCALE: 1-1/2" = 1'-0"

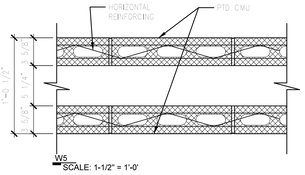

W5
SCALE: 1-1/2" = 1'-0"

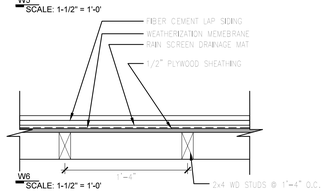

W6
SCALE: 1-1/2" = 1'-0"

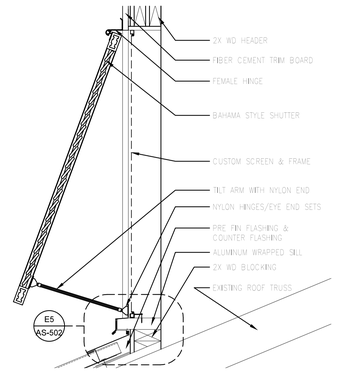

B6 SHUTTER DETAIL (OPEN)
1-1/2"= 1'-0"

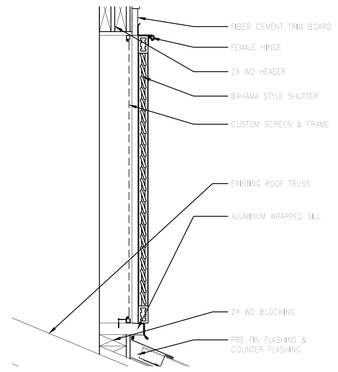

D6 SHUTTER DETAIL (CLOSED)
1-1/2"= 1'-0"

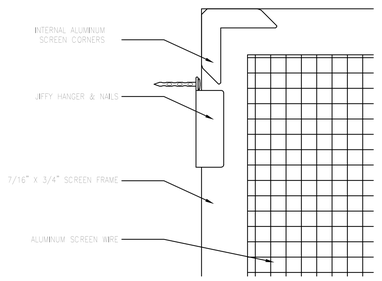

E6 SCREEN CORNER DETAIL
1-1/2"= 1'-0"

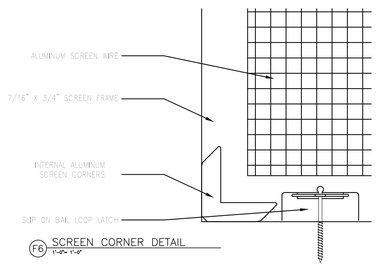

F6 SCREEN CORNER DETAIL
1-1/2"= 1'-0"

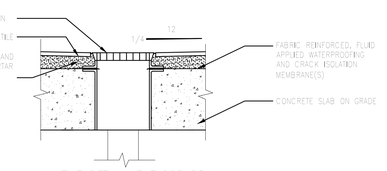

A8 TILE DETAIL AT FLOOR DRAIN
3" = 1'-0"

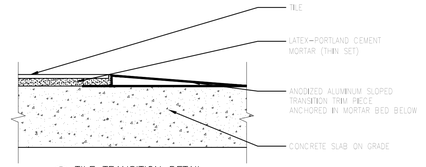

B8 TILE TRANSITION DETAIL
3" = 1'-0"

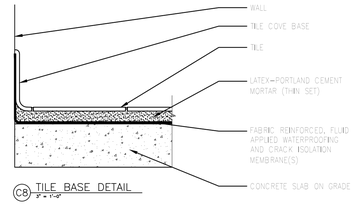

C8 TILE BASE DETAIL
3" = 1'-0"

100% CONSTRUCTION DOCUMENTS

Revisions:	Date

CONSULTANTS:

STATE OF WEST VIRGINIA MARK D CAMPBELL 17426 REGISTERED PROFESSIONAL ARCHITECT

ARCHITECT/ENGINEERS:

SAA architects
600 North Hartley Street, Suite 150 York, PA 17404
T 717.843.3200 F 717.699.0205 www.saaarchitects.com

Drawing Title: DETAILS

Approved: Project Director

Project Title: RECREATIONAL POOL FACILITY RENOVATIONS BATH HOUSE

Location: VAMC, MARTINSBURG, WV

Date: 05-14-12 | Checked: DRSD | Drawn: CAP

Project Number: 613-11-140

Building Number: 417

Drawing Number: 417-AS-501

Dwg. 18 of 24

Office of Construction and Facilities Management

Department of Veterans Affairs

VA FORM 08-6231

/Volumes/Groups/saa/Project Files/VA Martinsburg - IDIQ Pool House 11-8101 (05 Drawings/417/AS501.dwg, Wed May 30 13:23:36 2012