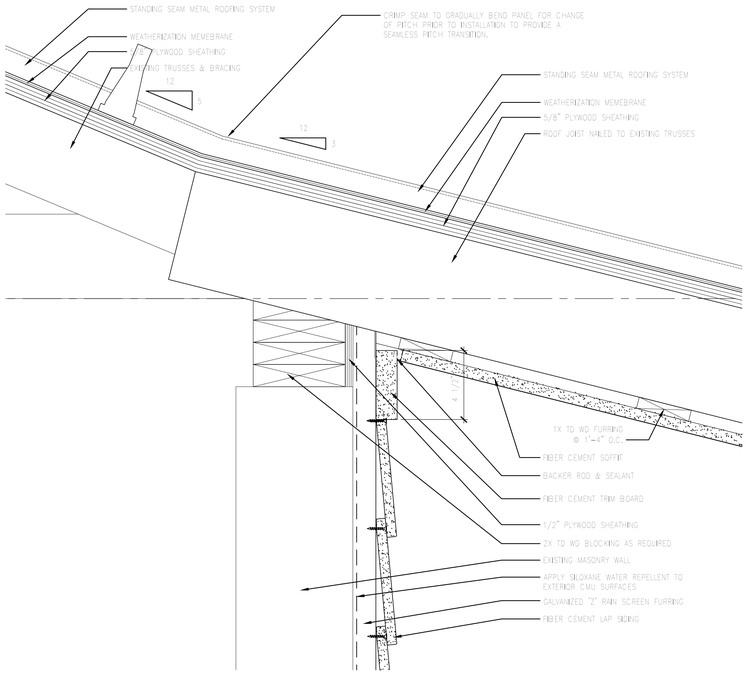

C1 ROOF DETAIL AT EXTERIOR WALL
3/4" = 1'-0"

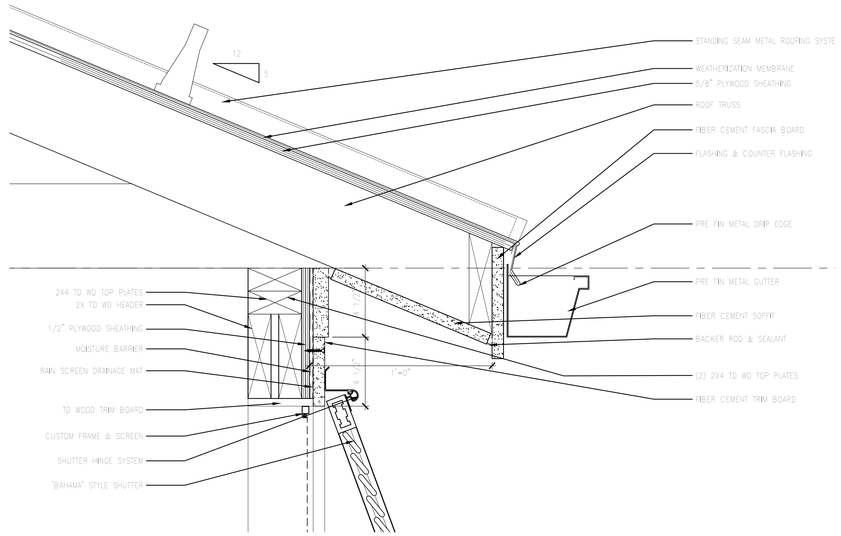

C4 CLERESTORY OVERHANG/SHUTTER HEAD DETAIL
3/4" = 1'-0"

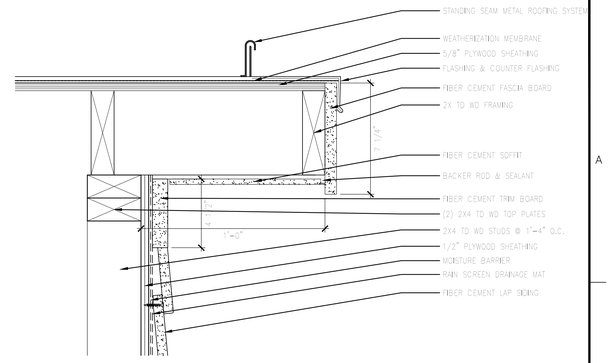

B8 CLERESTORY OVER HANG DETAIL
3/4" = 1'-0"

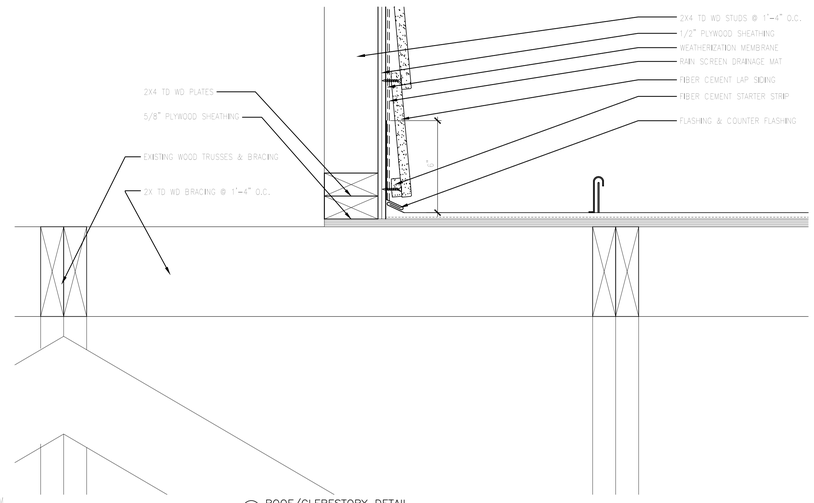

D8 ROOF/CLERESTORY DETAIL
3/4" = 1'-0"

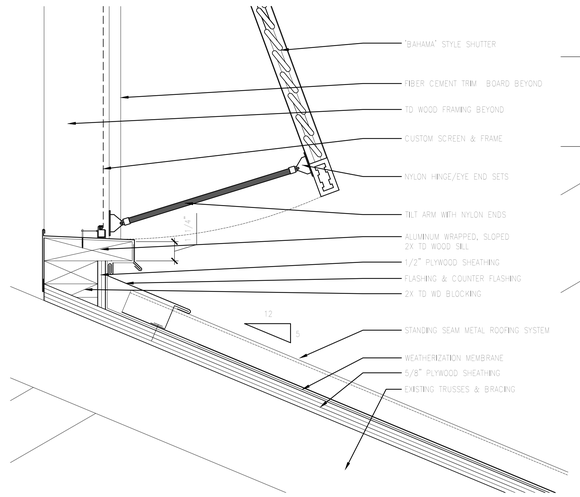

E5 SHUTTER SILL DETAIL
3/4" = 1'-0"

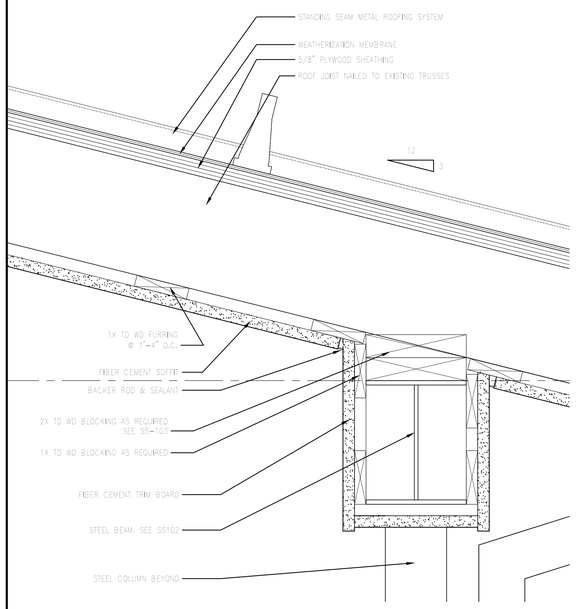

F1 BEAM DETAIL
3/4" = 1'-0"

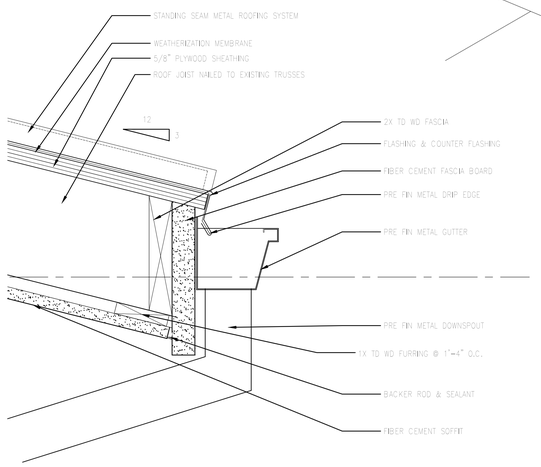

F3 OVERHANG DETAIL
3/4" = 1'-0"

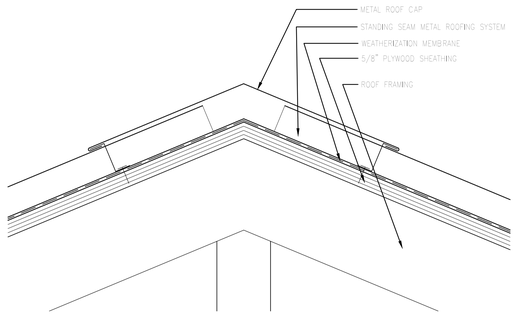

F5 ROOF CAP DETAIL
3/4" = 1'-0"

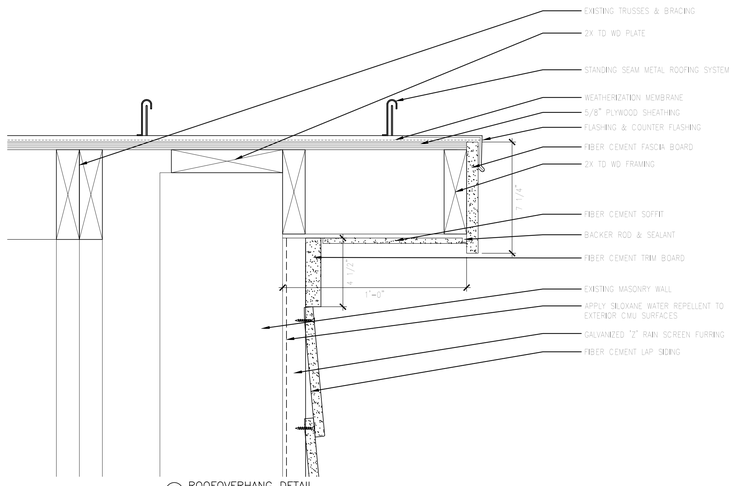

F8 ROOFOVERHANG DETAIL
3/4" = 1'-0"

100% CONSTRUCTION DOCUMENTS

Revisions:	Date

CONSULTANTS:

STATE OF WEST VIRGINIA MARK D SCHWEINSBERG REGISTERED PROFESSIONAL ARCHITECT

ARCHITECT/ENGINEERS:

SAA architects
600 North Hartley Street, Suite 150 York, PA 17404
T 717.843.3200 F 717.699.0205 www.saaarchitects.com

Drawing Title: DETAILS

Approved: Project Director

Project Title: RECREATIONAL POOL FACILITY RENOVATIONS BATH HOUSE

Location: VAMC, MARTINSBURG, WV

Date: 05-14-12 | Checked: DRSD | Drawn: CAP

Project Number: 613-11-140

Building Number: 417

Drawing Number: 417-AS-502

Dwg. 19 of 24

Office of Construction and Facilities Management

Department of Veterans Affairs

VA FORM 08-6231