ROOF FRAMING SHALL BE S.P.F. SOUTH #1.
ROOF SHEATHING SHALL BE ¾" THK., A.P.A. RATED 40/20

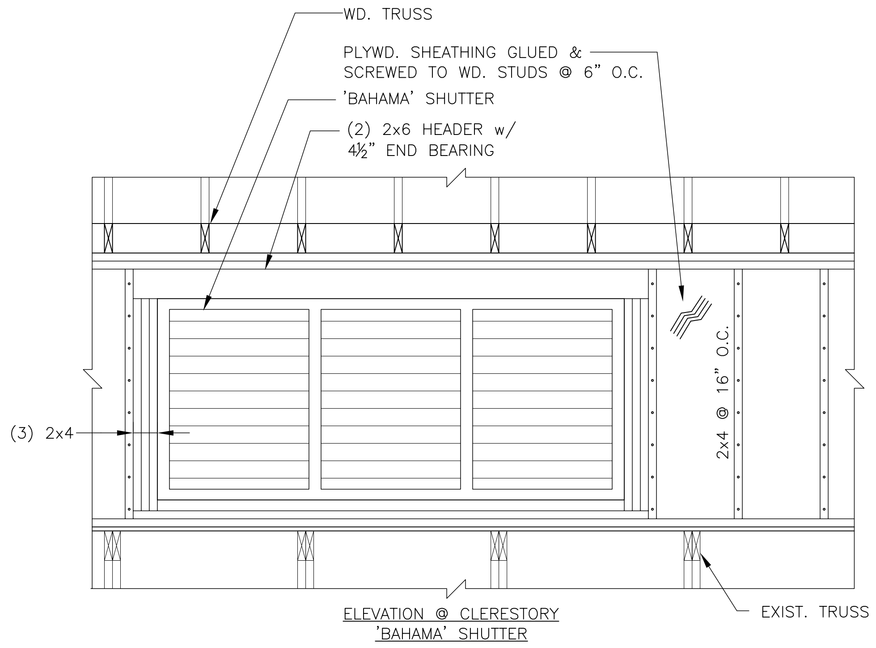

ELEVATION @ CLERESTORY 'BAHAMA' SHUTTER

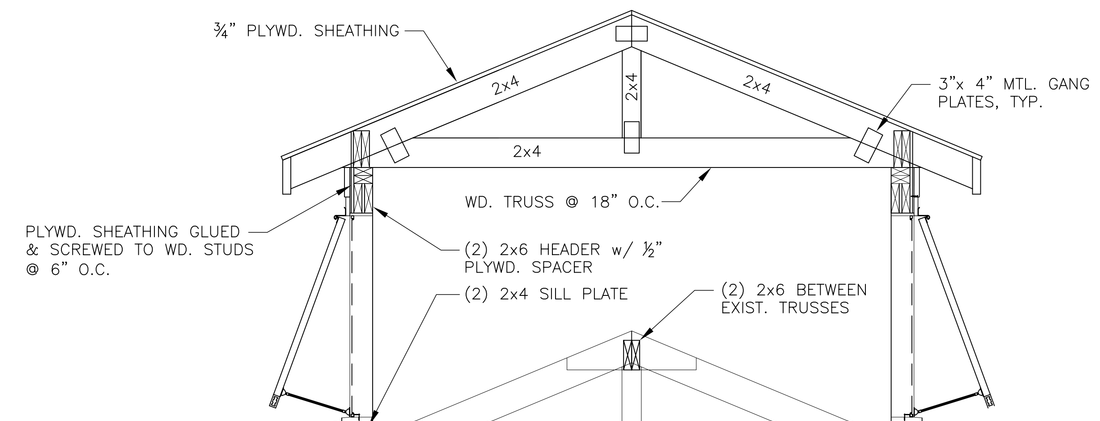

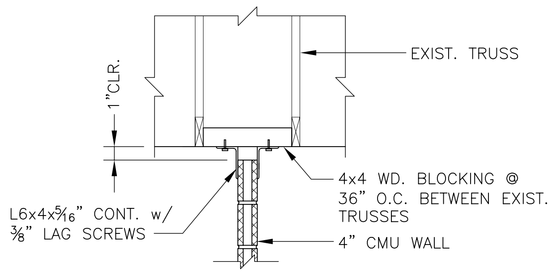

ELEVATION @ INTERIOR WALL BRACING

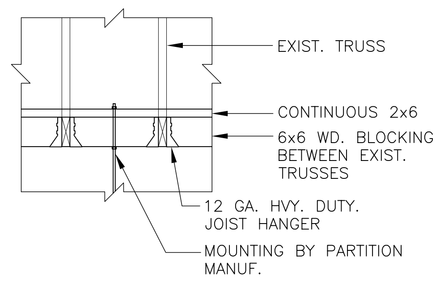

SUPPORT FOR CEILING MTD. TOILET PARTITIONS

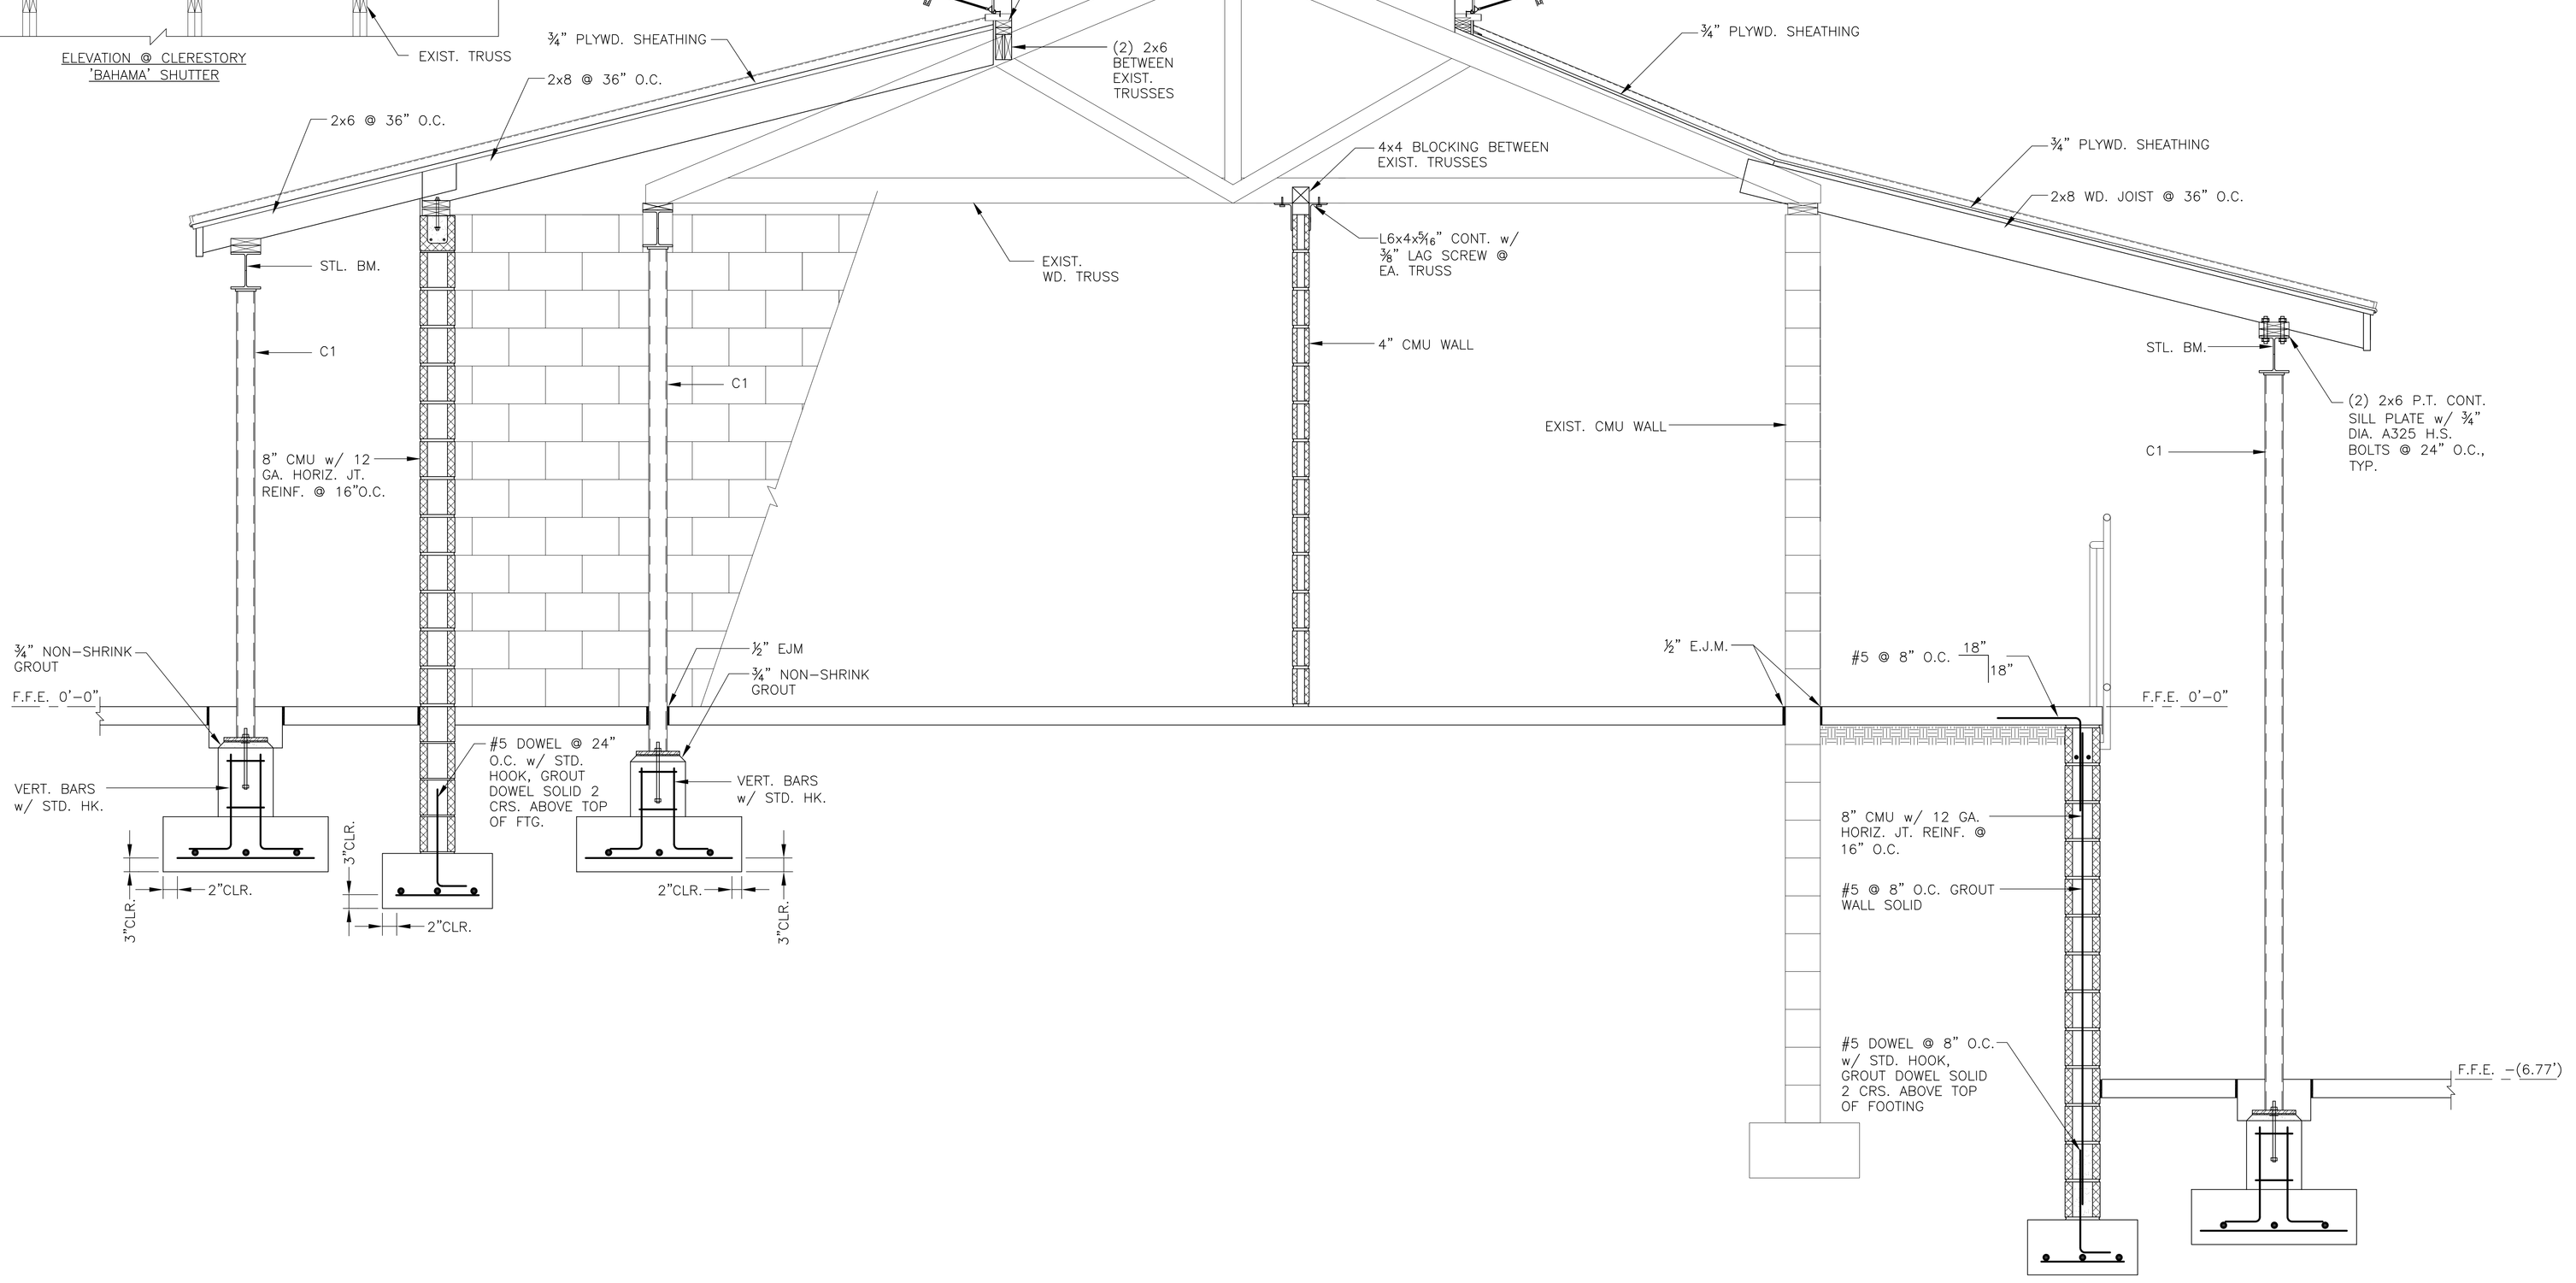

A SS103 TRANSVERSE SECTION
SCALE: 3/4" = 1'-0"

100% CONSTRUCTION DOCUMENTS

Revisions	Date

CONSULTANTS:

QPROQ ENGINEERING, INC.
187 NORTH MAIN STREET, WILKES-BARRE, PENNSYLVANIA 18702-4425 (570) 823-9935

COMMONWEALTH OF PENNSYLVANIA REGISTERED PROFESSIONAL JAMES A. KERNS ENGINEER No. 039153-E

ARCHITECT/ENGINEERS:

SAA architects
600 North Hartley Street, Suite 150 York, PA 17404
T 717.843.3200 F 717.699.0205 www.saaarchitects.com

Drawing Title	TRANSVERSE SECTION
Approved Project Director	
Project Title	RECREATIONAL POOL FACILITY RENOVATIONS BATH HOUSE
Location	VAMC, MARTINSBURG, WV
Date	05-14-12
Checked	JAK
Drawn	KMG
Project Number	613-11-140
Building Number	417
Drawing Number	SS103
Dwg.	3 of 5

Office of Construction and Facilities Management
Department of Veterans Affairs

VA FORM 08-6231