NOTES:

1. EXISTING PIPING AND EQUIPMENT SHALL REMAIN UNLESS NOTED OTHERWISE.
2. REMOVE PIPING FROM FLOOR PENETRATION THROUGH WALL.
3. REMOVE DOMESTIC WATER PIPING, VALVES, FITTINGS, AND APPURTENANCES.
4. REMOVE PLUMBING FIXTURE, SUPPORTS, AND APPURTENANCES.
5. REMOVE FLEXIBLE PIPING FROM CHLORINE INJECTOR FITTING TO WELL.
6. REMOVE CHLORINE TANKS, EQUIPMENT, INJECTION FITTING, AND APPURTENANCES.
7. REMOVE SODA ASH SYSTEM, PIPING, AND APPURTENANCES.
8. REMOVE SINK DRAIN PIPING THROUGH FLOOR.
9. REMOVE HAND WHEEL VALVE OPERATORS, STANDS, LINKAGE THROUGH FLOOR, AND APPURTENANCES.
10. GENERAL CONTRACTOR SHALL BE RESPONSIBLE FOR PATCHING ALL EXISTING ABANDONED HOLES, AS WELL AS HOLES CREATED DURING DEMOLITION AND NEW WORK. PATCH WITH LIKE MATERIALS TO MATCH ADJACENT SURFACES.

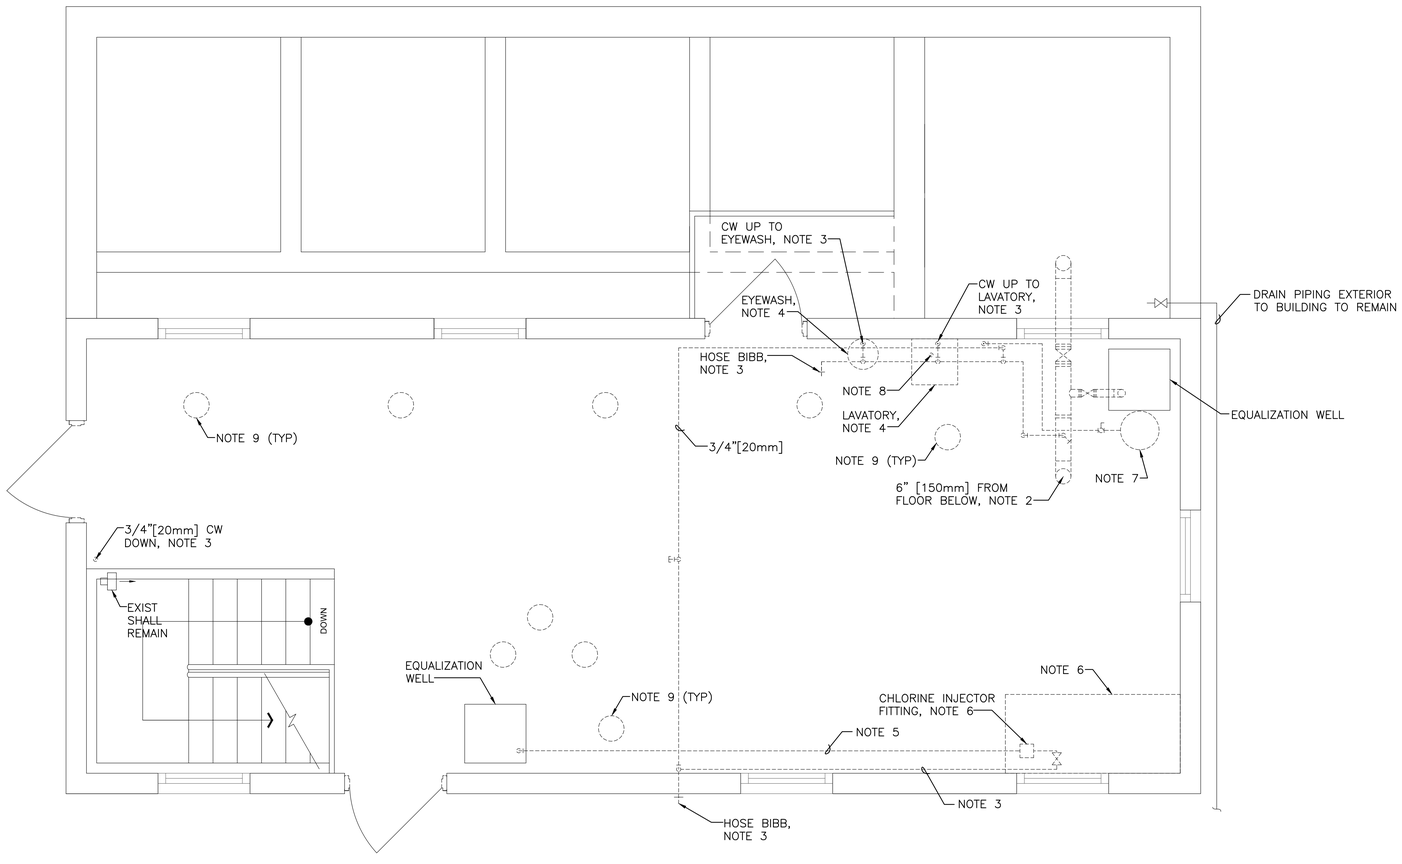

N

BUILDING 419 – UPPER LEVEL FLOOR PLAN – DEMOLITION – PLUMBING

SCALE:1/2"=1'-0"

NOTES 1,10

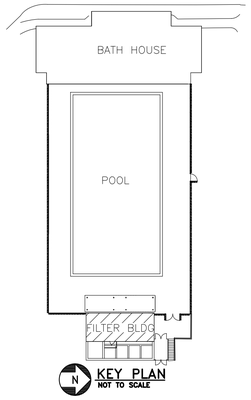

N KEY PLAN NOT TO SCALE

100% CONSTRUCTION DOCUMENTS

Revisions:	Date

CONSULTANTS:

Barton Associates. Consulting Engineers
Susquehanna Commerce Center North Building
221 West Philadelphia Street
York, PA 17401
Tel.: (717) 845-7854
Web: www.ba-inc.com
We Make Buildings Work.
YORK | HARRISBURG | STATE COLLEGE

PROJECT No.	DRAWN BY:	DESIGNED BY:	CHECKED BY:
2011129.00	RGG	RGG	DJB

Copyright © 2012 Barton Associates, Inc.

BRIAN G. BURCHART REGISTERED ARCHITECT 15768 STATE OF PENNSYLVANIA PROFESSIONAL ENGINEER

ARCHITECT/ENGINEERS:

SAA architects
600 North Hartley Street, Suite 150 York, PA 17404
T 717.843.3200 F 717.699.0205 www.saaarchitects.com

Drawing Title	BUILDING 419 - UPPER LEVEL FLOOR PLAN - DEMOLITION - PLUMBING
Approved: Project Director	
Project Title	RECREATIONAL POOL FACILITY RENOVATIONS FILTER BUILDING
Location	VAMC, MARTINSBURG, WV
Date	05-04-12
Checked	-
Drawn	-
Project Number	613-11-140
Building Number	419
Drawing Number	419-PD102
Dwg.	of--

Office of Construction and Facilities Management

Department of Veterans Affairs

VA FORM 08-6231

O:\2011129-00\DWGS\245.0622.419.PD102.dwg,5/30/2012 7:20:25 AM,Tim P. Miller