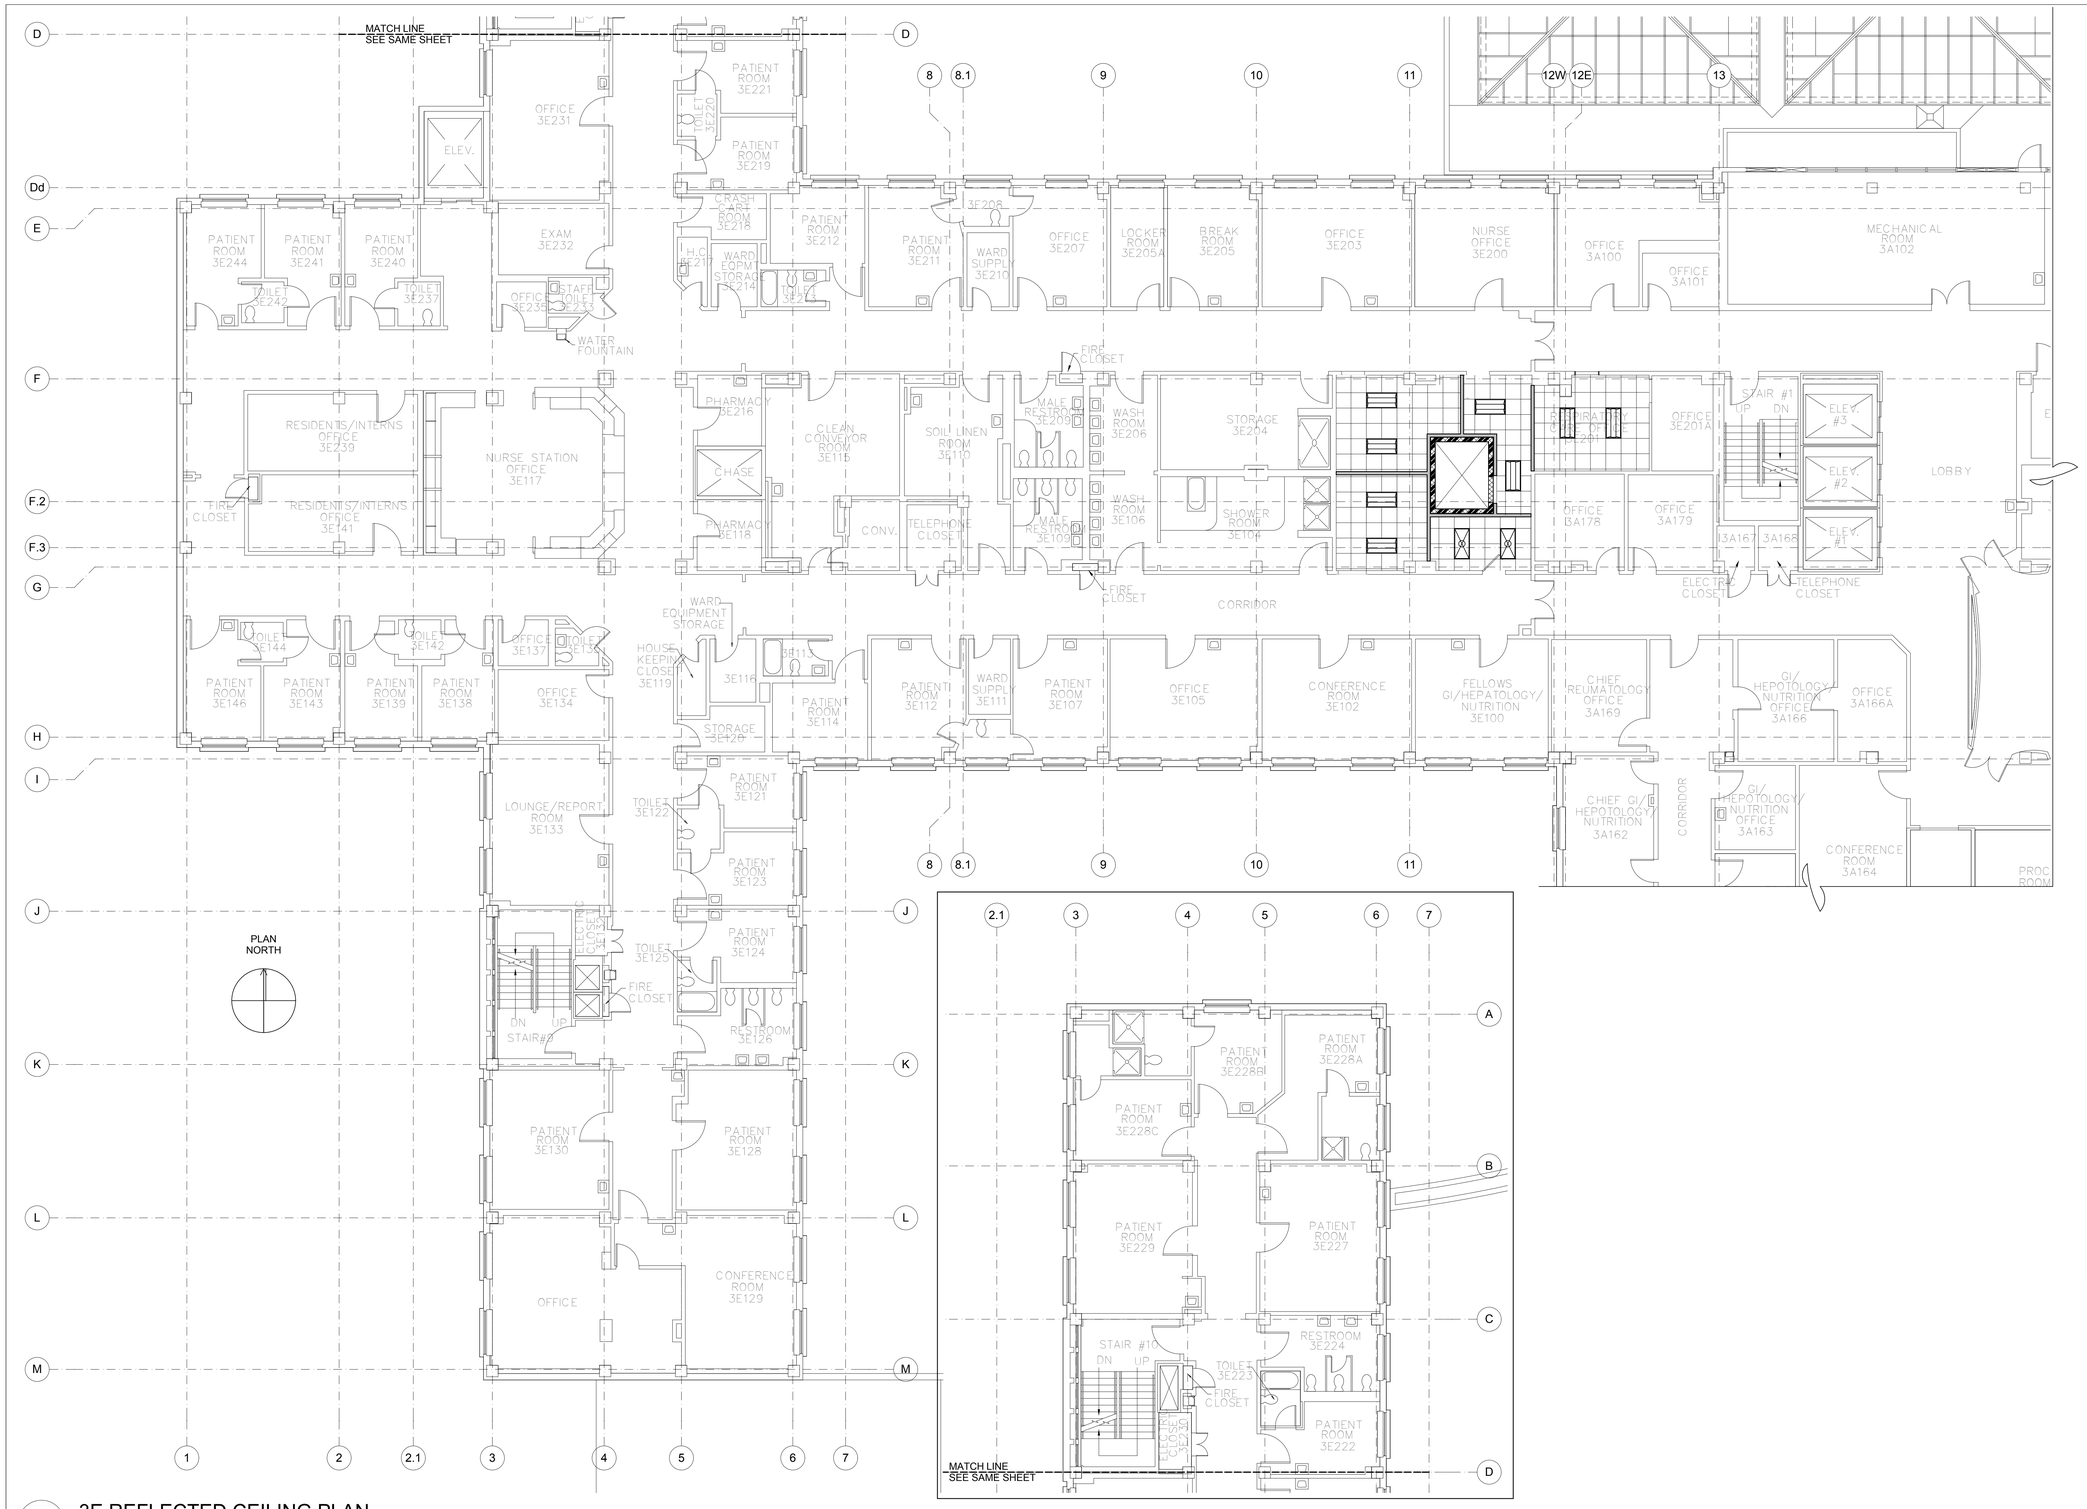

21
A-114

3E REFLECTED CEILING PLAN

SCALE: 1/8" = 1'-0"

RCP GENERAL NOTES

1. TYPICAL CEILING HEIGHT +/- 8'-0" CORRIDORS & 9'-0" ALL OTHERS U.N.O.
2. TYPICAL GWB SOFFIT @ 7'-4" - SEE DETAILS AND ELEVATIONS.
3. TYPICAL GWB HEADER @ 7'-8".
4. CAULK & SEAL REQUIRED FOR GASKETED FIXTURES IN ALL ANTE ROOMS, ISOLATION ROOMS (PATIENT ROOM TYPE B), AND ISOLATION ROOM BATHROOMS.
5. PROVIDE AND INSTALL REPLACEMENT CEILING TILE AND GRID AS REQUIRED/ IF DAMAGED DURING ABOVE-CEILING 3E MECHANICAL WORK

RCP SYMBOL LEGEND

- INDICATES 5" WIDE GWB HEADER (GWB1) PER FINISH LEGEND. GWB HEADER FINISH FACE SHALL ALIGN WITH ADJACENT GWB PARTITION FINISHED FACE (TYP.)
- INDICATES GYPSUM CEILING PAINTED WITH FINISH P4
- INDICATES CEILING GRID AND TILES/ SEE FINISH SCHEDULE
- INDICATES GYPSUM CEILING/ SEE GENERAL NOTES, DETAILS, ELEVATIONS, AND FINISH SCHEDULE
- LIGHT TRACK AND FIXTURE
- MONOPOINT PENDANT FIXTURE
- 2X4 LAY-IN GRID FIXTURE
- 2X2 LAY-IN GRID FIXTURE
- .5X4 LAY-IN GRID FIXTURE
- 1X4 LAY-IN GRID FIXTURE
- SUSPENDED FIXTURE
- RECESSED IN GWB NIGHT-LIGHT FIXTURE
- RECESSED CAN DOWNLIGHT FIXTURE
- UNDERCABINET FIXTURE
- WALL SCONCE
- SWING ARM WALL SCONCE
- PERIMITER COVE LIGHTING
- SPEAKER- MANUFACTURED BY TOA/ MODEL F-2322-CU2
- EXIT LIGHT - COORDINATE WITH ELECTRICAL
- SKYLIGHT- TCR 022 COMMERCIAL VELUX SUN TUNNEL/ REF. SECTION DETAIL ON SHEET A-503. COORDINATE WITH STRUCTURAL AND MEP DESIGN/ ADJUST, ROOF AND RCP LOCATION TO ACCOMODATE/ NOTIFY ARCHITECT OF CHANGE FOR APPROVAL
- MULTI-FUNCTION OVERHEAD PATIENT LIGHT FIXTURE
- WALL SURFACE MOUNTED UP-DOWN FLOURESCENT LIGHT FIXTURE PER SPEC.
- GYP. CEILING ACCESS PANEL. REFER TO NOTE #5

0 RCP KEY NOTES

1. SPEAKER ON FACE OF SOFFIT; REFER TO INTERIOR ELEVATION FOR LOCATION.
2. GLASS DRAFT CURTAIN AT ATRIUM SOFFIT (BASIS OF DESIGN BLUMCRAFT SB 200)
3. AXIOM 2-SIDED PERIMETER TRIM BETWEEN GWB AND ACOUSTICAL CEILING TILE. REFER TO DETAILS ON SHEETS A-504 & A-505.
4. PROVIDE NEW WALL-MOUNTED LIGHT @ 4TH FLOOR LANDING. MATCH EXISTING FIXTURE FROM LOWER FLOORS.
5. PROVIDE 24" X36" ACCESS PANEL WITH CONCEALED MOUNTING FOR HVAC ACCESS. COORDINATE FINAL LOCATION DURING CONSTRUCTION WITH ACTUAL HVAC EQUIPMENT AND DUCTWORK CONFIGURATION. ACCESS PANEL IS TO BE FLUSH WITH THE FINISHED CEILING. FINISH IS TO MATCH ADJACENT GWB CEILING.
6. PATIENT LIFT SYSTEM PER SPEC. REFER TO STRUCTURAL DRAWINGS FOR SUPPORT DETAIL.

CONSTRUCTION DOCUMENTS 100% SUBMITTAL- FOR BID	06/13/2012
CONSTRUCTION DOCUMENTS 100% SUBMITTAL	06/22/2011
CONSTRUCTION DOCUMENTS 95% SUBMITTAL	02/01/2011
DESIGN DEVELOPMENT 50% SUBMITTAL	06/21/2010
SCHEMATIC DESIGN 15% SUBMITTAL	05/03/2010
Revisions:	Date

CONSULTANTS:

MEP
DAVID WRIGHT
CCRD PARTNERS
3311 W. BROAD ST.
RICHMOND, VA 23230
(804) 355-2067

STRUCTURAL
JOHN HANCOCK
STROUD-PENCE & ASSOC.
4198 COX RD., SUITE #110
GLEN ALLEN, VA 23060
(804) 346-3935

LIFE SAFETY
FERNANDO ESCALANTE
RHINO FIRE PROT. ENG. PLC
12359 SUNRISE VALLEY DR.
SUITE #350
RESTON, VA 20191
(703) 476-5034

SEAL:
DISTRICT OF COLUMBIA
RICHARD K. ROSE
101506
LICENSED
ARCHITECT

ARCHITECT/ENGINEERS:
CORNER STONE ARCHITECTS
23 West Broad St., Suite 200
Richmond, Virginia 23220
Telephone: 804.353.3051
Facsimile: 804.358.1442
Webpage: www.csarch.com

CA PROJECT 00938.02

Drawing Title: 3E REFLECTED CEILING PLAN

Approved: Project Director

Project Title: VA MEDICAL CENTER 4E PATIENT WARD EXPANSION

Location: WASHINGTON DC

Date: 04/20/2010 | Checked: RKM | Drawn: CMH/ LRC/ ANP/ ERQ/ EAR

Project Number: 688-336

Building Number: E

Drawing Number: A-114

FULLY SPRINKLERED

Office of Facilities Management

Department of Veterans Affairs

VA FORM 08-6231, OCT 1978