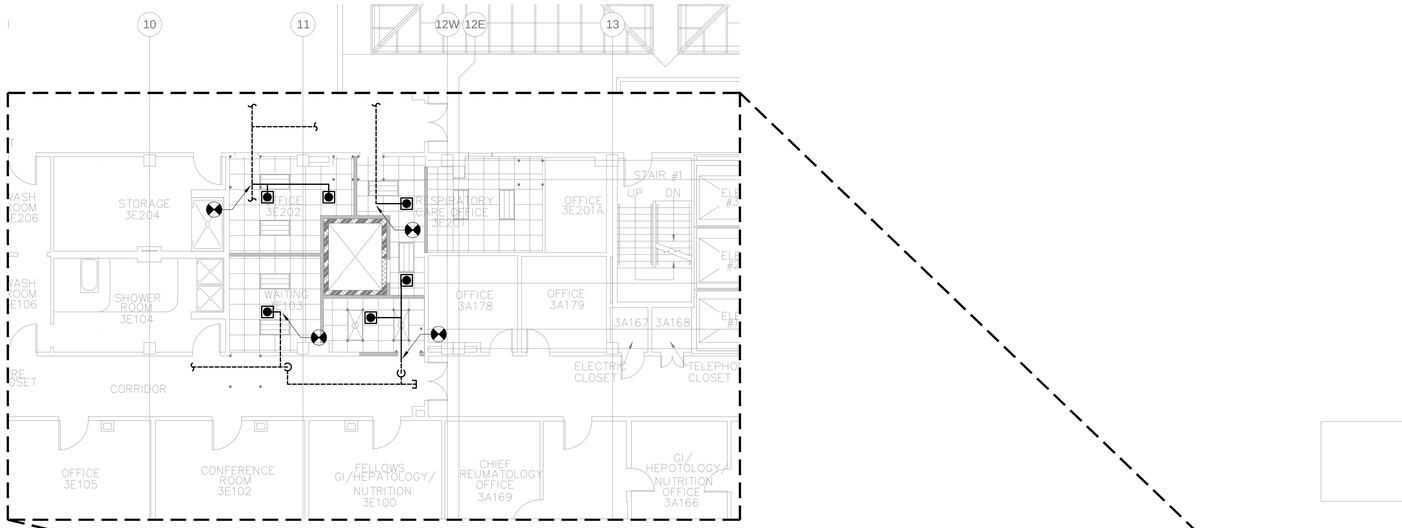

1 THIRD FLOOR SPRINKLER PLAN
FP-101
1/8"=1'-0"

NOTES

1. CONNECT NEW SPRINKLERS TO EXISTING SPRINKLER PIPING.

N

CAUTION: IF THIS PLAN IS A REDUCTION
GRAPHIC SCALE MUST BE USED

0 2' 4' 8' 16' 24'
GRAPHIC SCALE 1/8"=1'-0

RHINO FIRE PROTECTION ENGINEERING, PLLC
12359 SUNRISE VALLEY DRIVE
SUITE 350
RESTON, VA 20191
Phone: 703.476.5034
Fax: 703.476.5038
Web: http://www.rhinofpe.com

FULLY SPRINKLERED

CONSTRUCTION DOCUMENTS 100% - FOR BID	06/12/2012
CONSTRUCTION DOCUMENTS 100% SUBMITTAL	06/22/2011
CONSTRUCTION DOCUMENTS 95% SUBMITTAL	02/01/2011
DESIGN DEVELOPMENT 50% SUBMITTAL	06/21/2010
SCHEMATIC DESIGN 15% SUBMITTAL	05/03/2010
Revisions:	Date

CONSULTANTS:

MEP
DAVID WRIGHT
CCRD PARTNERS
3311 W. BROAD ST.
RICHMOND, VA 23230
(804) 355-2067

STRUCTURAL
JOHN HANCOCK
STROUD-PENCE & ASSOC.
4198 COX RD., SUITE #110
GLEN ALLEN, VA 20107
(703) 481-8914

LIFE SAFETY
FERNANDO ESCALANTE
RHINO FIRE PROT. ENG. PLC
12359 SUNRISE VALLEY DR.
SUITE #350
RESTON, VA 20191
(703) 476-5034

SEAL:

DISTRICT OF COLUMBIA
FERNANDO A. ESCALANTE
No. 905096
6/12/2012
REGISTERED PROFESSIONAL ENGINEER

ARCHITECT/ENGINEERS:
CORNER STONE ARCHITECTS
23 West Broad St., Suite 200
Richmond, Virginia 23220
Telephone: 804.353.3051
Facsimile: 804.358.1442
Webpage: www.csarch.com

CA PROJECT 00938.02

Drawing Title: THIRD FLOOR SPRINKLER PLAN

Approved: Project Director

Project Title: VA MEDICAL CENTER 4E PATIENT WARD EXPANSION

Location: WASHINGTON DC

Date: 04/20/2010 | Checked: FAE | Drawn: PAM

Project Number: 688-336

Building Number: E

Drawing Number: FP-101

Office of Facilities Management

Department of Veterans Affairs

VA FORM 08-6231, OCT 1978