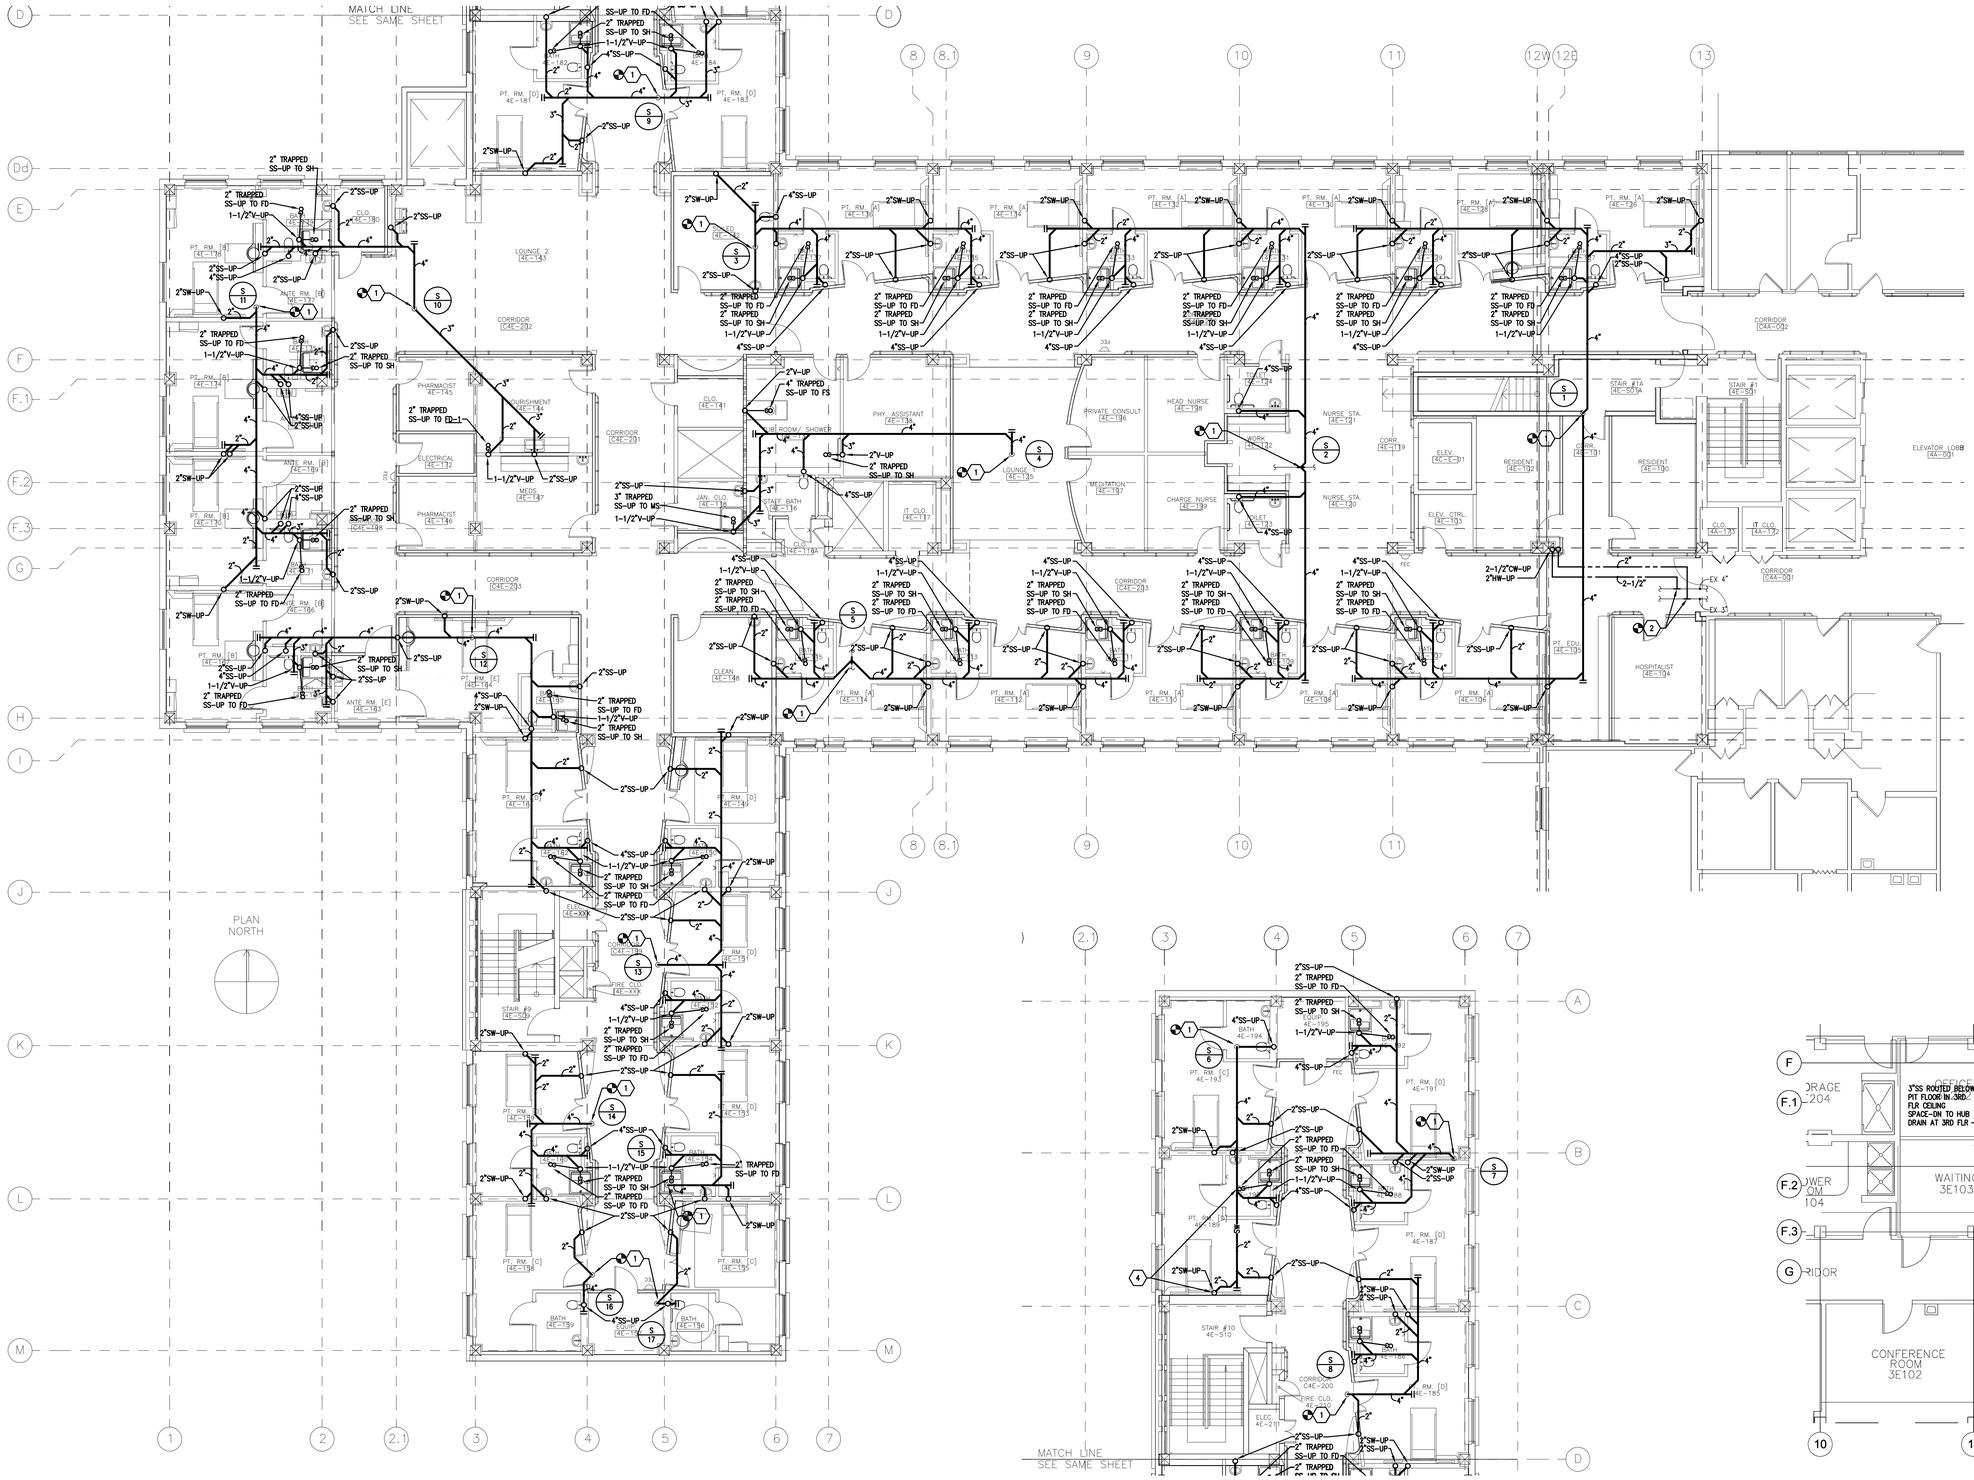

PLAN NOTES:

1. CONNECT NEW SS PIPING TO EXISTING IN THE THIRD FLOOR CEILING SPACE. VERIFY EXACT SIZE, LOCATION AND INVERT. PRICE ALLOWANCE SHALL BE PROVIDED FOR CONNECTION OF SOME OF THE MAINS TO 2ND FLOOR CEILING SPACE STACKS DO THE CONGESTED 3RD FLOOR CEILING SPACE.
2. CONNECT NEW DOMESTIC WATER PIPING TO EXISTING. VERIFY EXACT SIZE AND LOCATION.
3. PROVIDE 3"FD IN ELEVATOR PIT, ROUTE AND CONNECT NEW SANITARY AND VENT PIPING TO EXISTING. VERIFY EXACT SIZE AND LOCATION.
4. SW (CPVC) PIPING SHALL BE USED FOR DI BOX CONNECTION. PIPING SHALL BE CPVC UP TO DOWNSTREAM CONNECTION OF A WATER CLOSET. THIS IS TYPICAL AT ALL DI BOX CONNECTION AND APPLIES TO VENT PIPING ALSO.

GENERAL NOTES:

1. ALL PIPING SHOWN ON THIS DRAWING IS LOCATED IN THE 3RD FLOOR CEILING SPACE.
2. EXACT LOCATION OF SHOWER PAN (BY ARCHITECT) DRAIN LOCATION SHALL BE COORDINATED WITH FLOOR STRUCTURE AND EACH SHOWER PAN. ORDER ACCORDINGLY.
3. DRAIN BODY FOR SHOWER PAN SHALL BE OF CAST BRASS OR OTHER NON-PVC MATERIAL.
4. PENETRATIONS SHALL MEET THE REQUIREMENTS SET FORTH IN TYPICAL DETAIL AT NEW OPENING IN EXISTING FLOOR SLAB. SEE S5.01 FOR DETAIL.

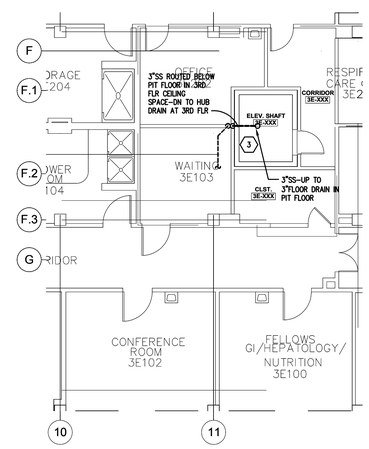

01 4E FLOOR PLAN - PLUMBING - WASTE
SCALE: 1/8" = 1'-0"

02 3E FLOOR PLAN - PLUMBING
SCALE: 1/8" = 1'-0"

CONSTRUCTION DOCUMENTS 100% SUBMITTAL FOR BID	06/13/2012
CONSTRUCTION DOCUMENTS 100% SUBMITTAL	06/22/2011
CONSTRUCTION DOCUMENTS 95% SUBMITTAL	02/01/2011
DESIGN DEVELOPMENT 50% SUBMITTAL	06/21/2010
SCHEMATIC DESIGN 15% SUBMITTAL	05/03/2010
Revisions:	Date

CONSULTANTS:

MEP
DAVID WRIGHT
CCRD PARTNERS
3311 W. BROAD ST.
RICHMOND, VA 23230
(804) 355-2067

STRUCTURAL
JOHN HANCOCK
STROUD-PENCE & ASSOC.
4198 COX RD., SUITE 110
GLEN ALLEN, VA 20107
(703) 481-8914

LIFE SAFETY
JOHN MITROS
RHINO FIRE PROT. ENG. PLC
250 EXCHANGE PLACE, #B
HERNDON, VA 20107
(703) 481-8914

SEAL:
DISTRICT OF COLUMBIA
THOMAS A BARTLETT
No. 901249
06/12/12
REGISTERED PROFESSIONAL ENGINEER

ARCHITECT/ENGINEERS:
CORNER STONE ARCHITECTS
23 West Broad St., Suite 200
Richmond, Virginia 23220
Telephone: 804.353.3051
Facsimile: 804.358.1442
Webpage: www.csarch.com

CA PROJECT 00938.02

Drawing Title: 4E FLOOR PLAN - PLUMBING - WASTE
Approved: Project Director

Project Title: VA MEDICAL CENTER 4E PATIENT WARD EXPANSION
Location: WASHINGTON DC
Date | Checked: TB/ DEW | Drawn

Project Number: 688-336
Building Number: E
Drawing Number: P2.01

FULLY SPRINKLERED

Office of Facilities Management

Department of Veterans Affairs

VA FORM 08-6231, OCT 1978