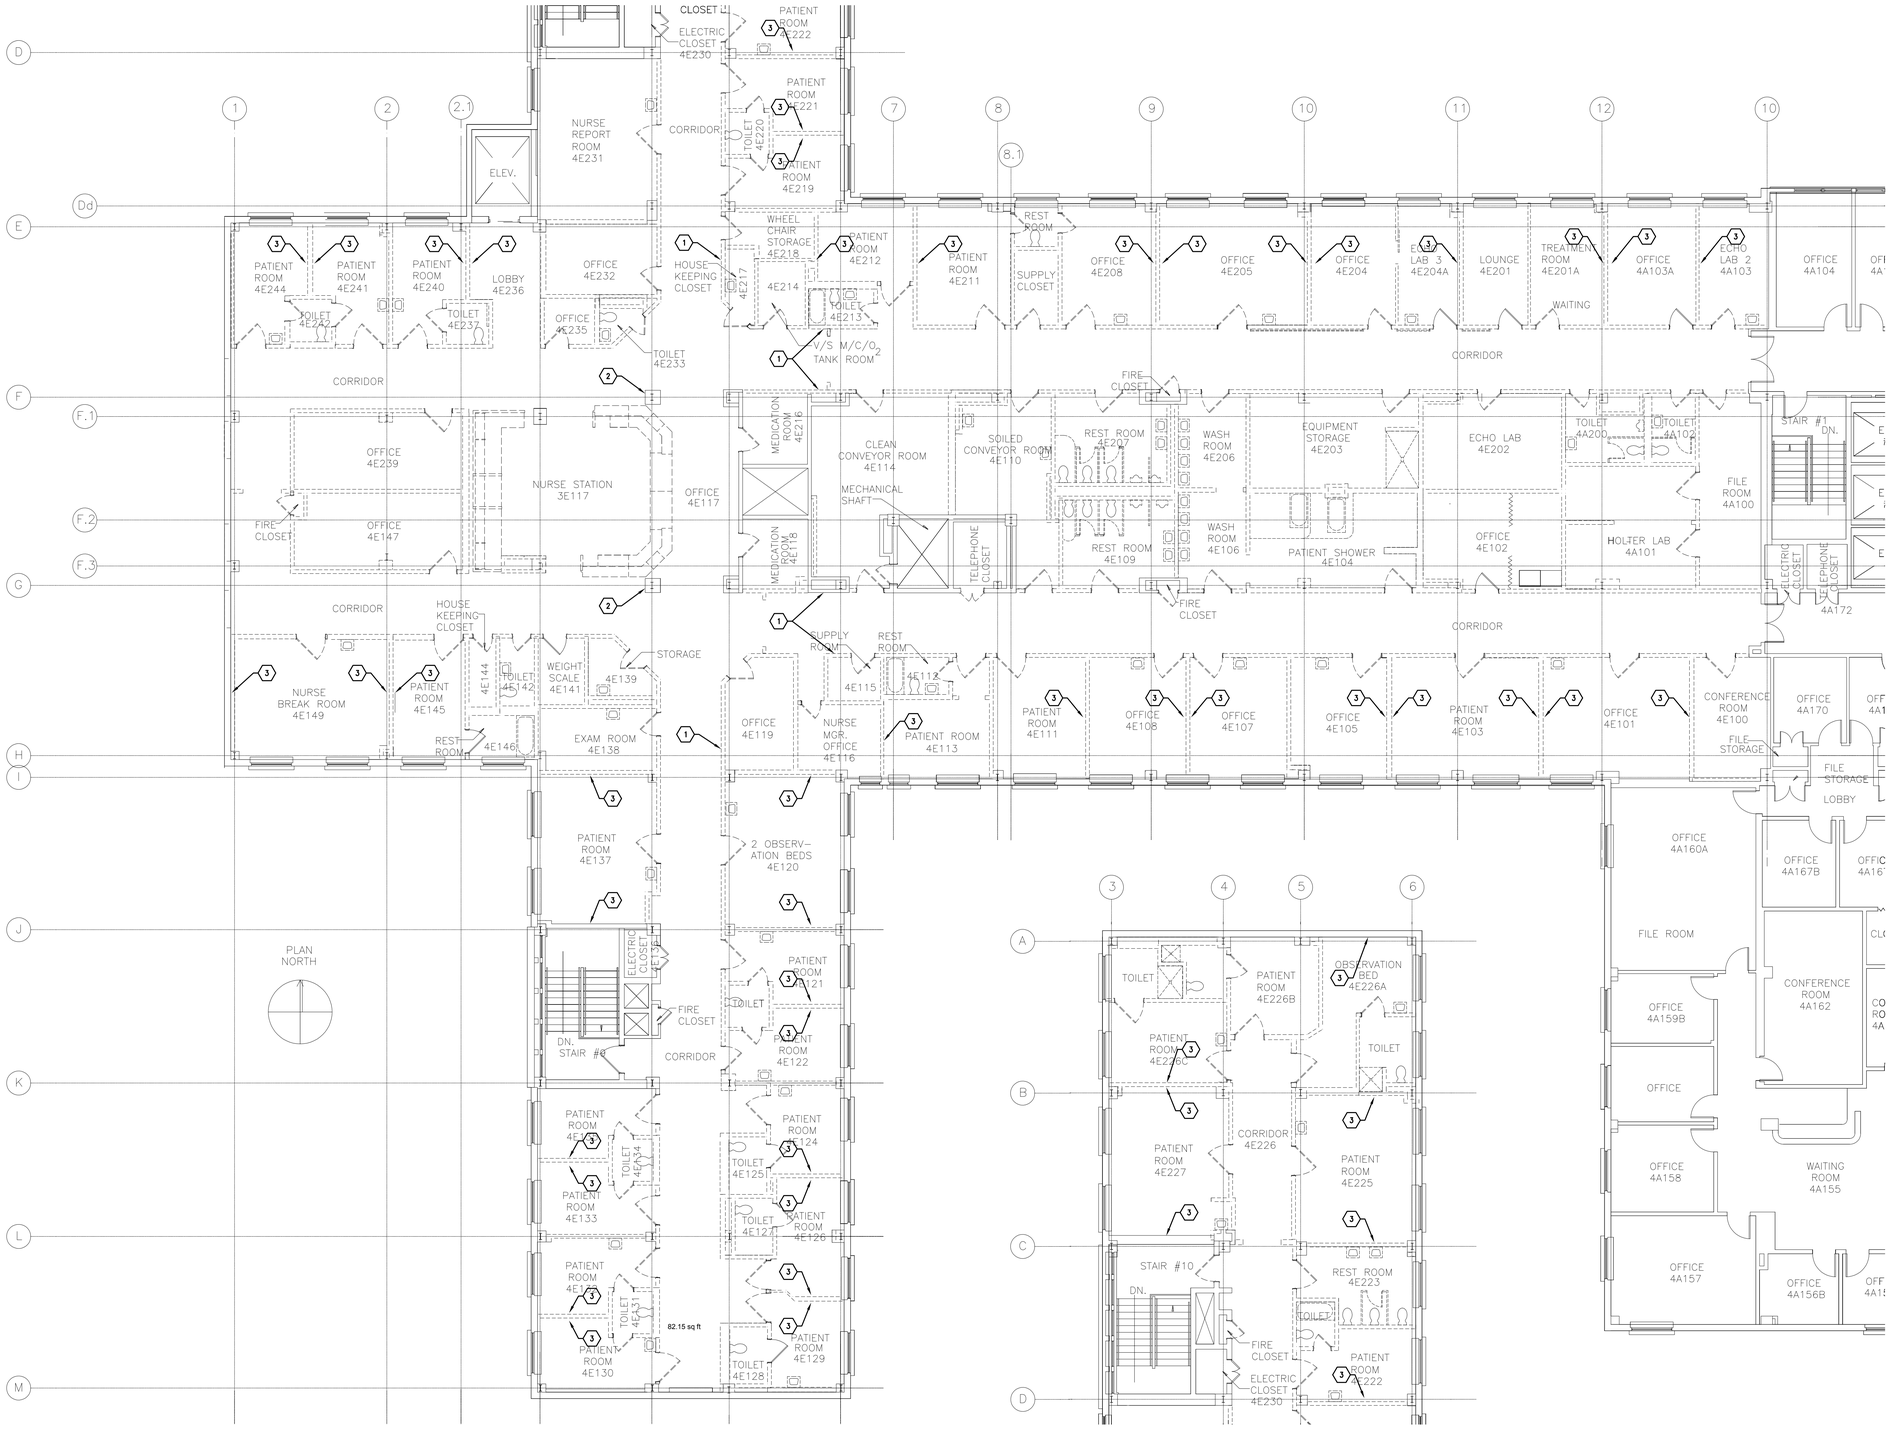

DEMOLITION NOTES:

1. REMOVE EXISTING ZONE VALVE BOX, TRIM AND ASSOCIATED PIPING COMPLETE.
2. REMOVE EXITING AREA ALARM AND TRIM COMPLETE. SEE NEW WORK PLAN FOR NEW LOCATION.
3. REMOVE EXISTING MEDICAL GAS OUTLET, TRIM AND ASSOCIATED PIPING COMPLETE.

GENERAL NOTES:

1. REMOVE ALL EXISTING MEDICAL GAS OUTLETS AND TRIM COMPLETE.
2. REMOVE ALL EXISTING MEDICAL OXYGEN PIPING SERVING OUTLETS ON THIS FLOOR IN THE WORK AREA BACK TO MAIN RISER. MEDICAL OXYGEN PIPING SERVING THIS FLOOR IS LOCATED ABOVE CEILING SPACE.
3. REMOVE ALL EXISTING MEDICAL AIR AND MEDICAL VACUUM PIPING SERVING OUTLETS ON THIS FLOOR IN THE WORK AREA BACK TO MAINS AND CAP GASTIGHT. ALL MEDICAL AIR AND MEDICAL VACUUM PIPING SERVING THIS FLOOR IS LOCATED BELLOW THIS FLOOR IN THE THIRD FLOOR CEILING SPACE.

01 4E FLOOR PLAN - MEDICAL GAS DEMOLITION

SCALE: 1/8" = 1'-0"

CONSTRUCTION DOCUMENTS 100% SUBMITTAL FOR BID	06/13/2012
CONSTRUCTION DOCUMENTS 100% SUBMITTAL	06/22/2011
CONSTRUCTION DOCUMENTS 95% SUBMITTAL	02/01/2011
DESIGN DEVELOPMENT 50% SUBMITTAL	06/21/2010
SCHEMATIC DESIGN 15% SUBMITTAL	05/03/2010
Revisions:	Date

CONSULTANTS:

MEP
DAVID WRIGHT
CCRD PARTNERS
3311 W. BROAD ST.
RICHMOND, VA 23230
(804) 355-2067

STRUCTURAL
JOHN HANCOCK
STROUD-PENCE & ASSOC.
4198 COX RD., SUITE 110
GLEN ALLEN, VA 20107
(703) 481-8914

LIFE SAFETY
JOHN MITROS
RHINO FIRE PROT. ENG. PLC
250 EXCHANGE PLACE, #B
HERNDON, VA 20107
(703) 481-8914

SEAL:

DISTRICT OF COLUMBIA — THOMAS A. BANTEL — No. 901249 — 06/12/12 — REGISTERED PROFESSIONAL ENGINEER

ARCHITECT/ENGINEERS:

CORNER STONE ARCHITECTS
23 West Broad St., Suite 200
Richmond, Virginia 23220
Telephone: 804.353.3051
Facsimile: 804.358.1442
Webpage: www.csarch.com

CA PROJECT 00938.02

Drawing Title: 4E FLOOR PLAN - MEDICAL GAS DEMOLITION

Approved: Project Director

Project Title: VA MEDICAL CENTER 4E PATIENT WARD EXPANSION

Location: WASHINGTON DC

Date | Checked: TB/ DEW | Drawn

Project Number: 688-336

Building Number: E

Drawing Number: PD3.01

FULLY SPRINKLERED

Office of Facilities Management

Department of Veterans Affairs

VA FORM 08-6231, OCT 1978