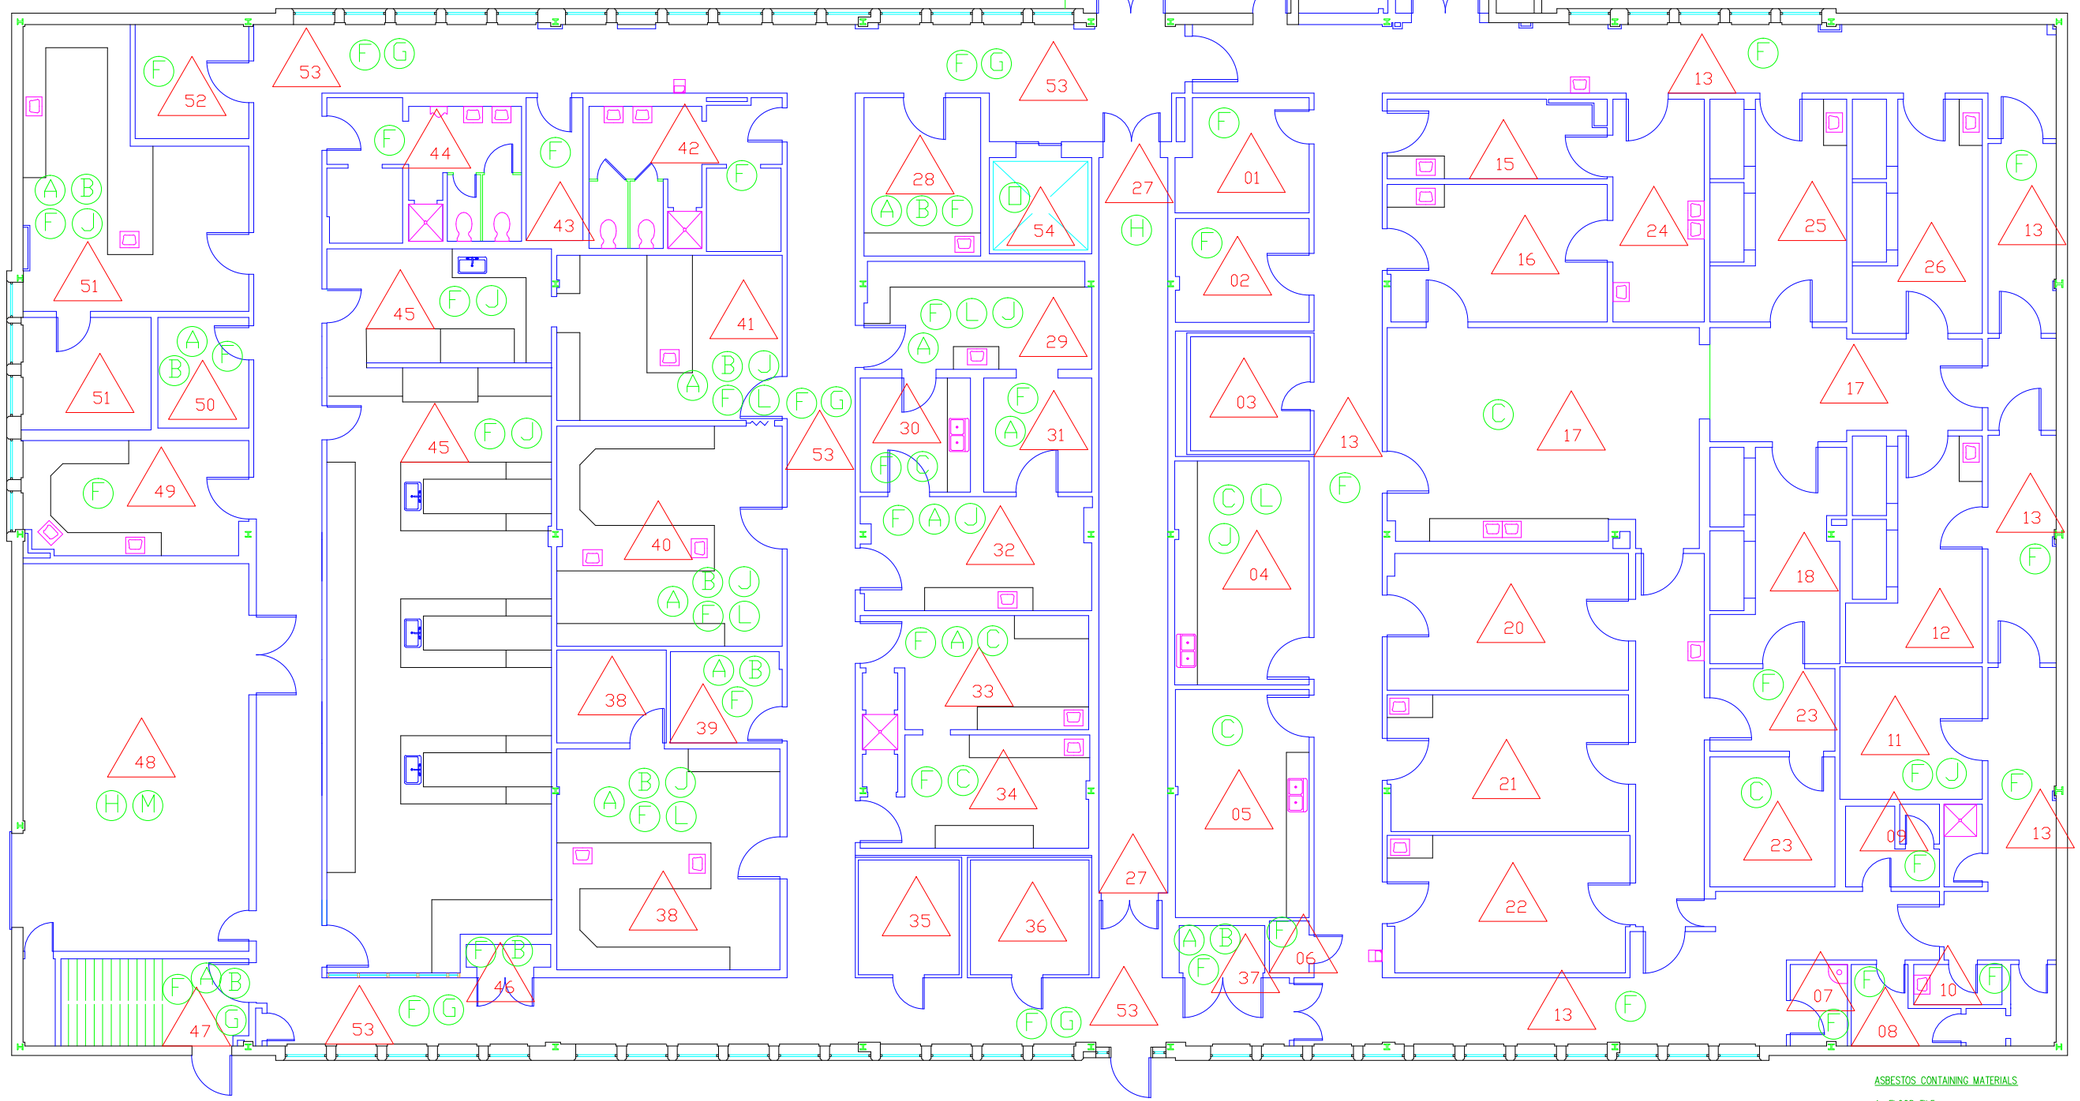

ASBESTOS CONTAINING MATERIALS

A. FLOOR TILE
B. BLACK FLOOR TILE MASTIC
C. BLACK SINK MASTIC
D. BLACK TAR PIPE WRAP
E. BROWN DUCT SEAM SEALANT ON METAL
F. DRYWALL AND DRYWALL JOINT COMPOUND
G. FIRE DOORS
H. FLANGE GASKETS
I. GRAY SINK MASTIC
J. LAB COUNTERTOP
K. TAN PIN MASTIC ON METAL
L. TRANSITE FUME HOOD
M. WHITE LOUVER CAULK
N. ASSUMED BUILT UP ROOFING
O. ELEVATOR BRAKE PADS

△ – AREA DESIGNATION
○ – ASBESTOS CONTAINING MATERIAL DESIGNATION

| Revisions | Date | | Professional Seal | | Drawing Title | Project Title | Date |
|---|---|---|---|---|---|---|---|
| | | | | | GROUND FLOOR PLAN ASBESTOS | Asbestos Drawings | 11-17-11 |
| | | | | | Approved: | Building Number 04 / Checked / Drawn | Project No. |
| | | | | | Approved: | Location VAMC WASHINGTON, DC | Drawing No. H4-1 |

AEROSOL MONITORING & ANALYSIS, INC.
1351 ASHTON ROAD, P.O. BOX 846
HANOVER, MARYLAND 21076
WEBSITE: WWW.AMACONSULTING.COM
PHONE: 410-684-3337
FAX: 410-684-3384

VAMC, Washington, D.C.

VA Department of Veterans Affairs

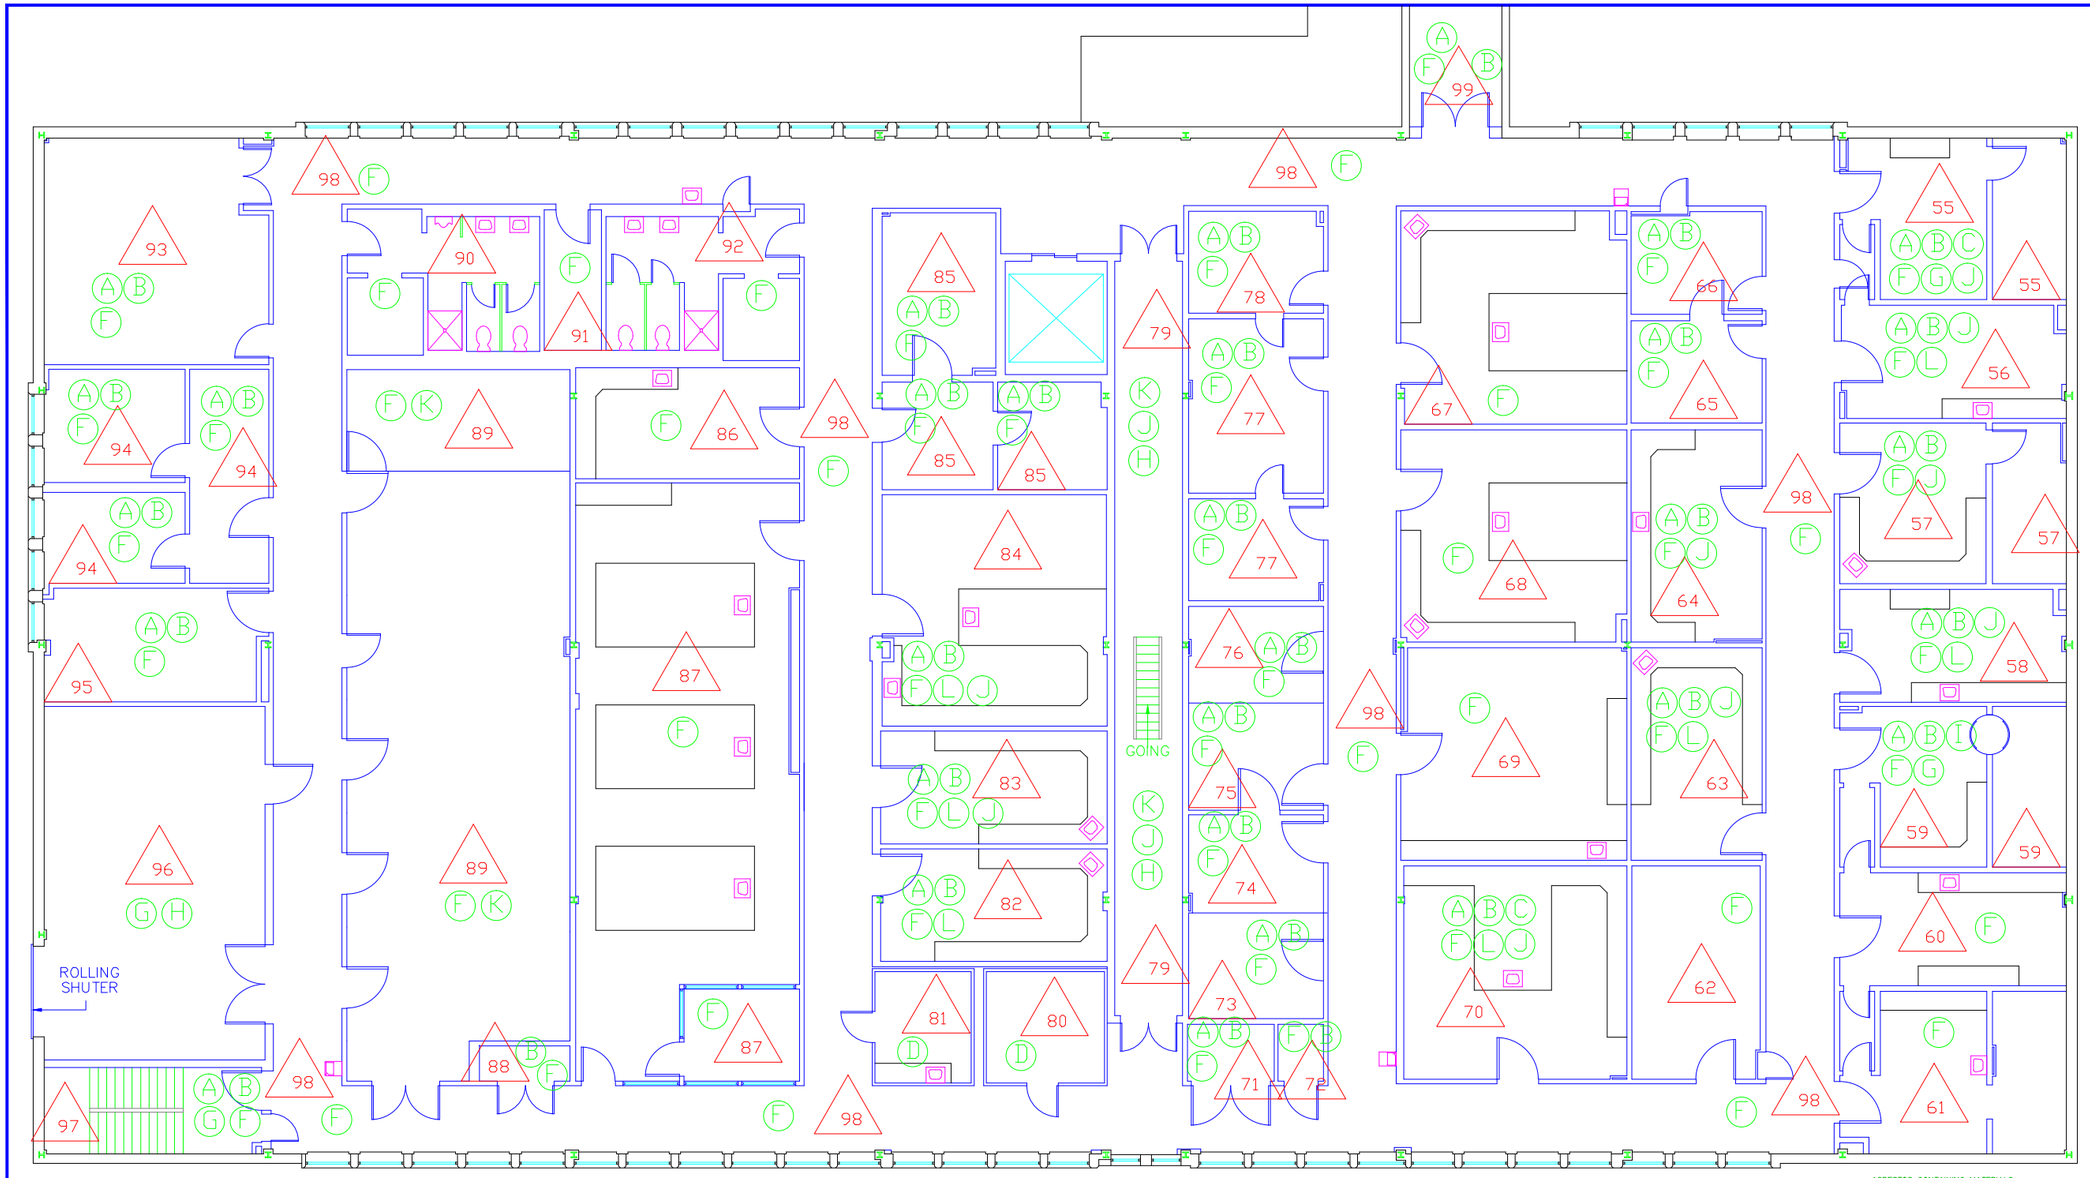


ASBESTOS CONTAINING MATERIALS

A. FLOOR TILE
B. BLACK FLOOR TILE MASTIC
C. BLACK SINK MASTIC
D. BLACK TAR PIPE WRAP
E. BROWN DUCT SEAM SEALANT ON METAL
F. DRYWALL AND DRYWALL JOINT COMPOUND
G. FIRE DOORS
H. FLANGE GASKETS
I. GRAY SINK MASTIC
J. LAB COUNTERTOP
K. TAN PIN MASTIC ON METAL
L. TRANSITE FUME HOOD
M. WHITE LOUVER CAULK
N. ASSUMED BUILT UP ROOFING
O. ELEVATOR BRAKE PADS

△ – AREA DESIGNATION

○ – ASBESTOS CONTAINING MATERIAL DESIGNATION

| Revisions | Date |
|---|---|
| | |

AEROSOL MONITORING & ANALYSIS, INC.
1331 ASHTON ROAD, P.O. BOX 846
HANOVER, MARYLAND 21076
WEBSITE: WWW.AEROMONITOR.COM
PHONE: 410-684-3327
FAX: 410-684-3384

Professional Seal

Drawing Title: FIRST FLOOR PLAN ASBESTOS

Approved:

Approved:

Project Title: Asbestos Drawings

Building Number: 04

Checked

Drawn

Location: VAMC WASHINGTON, DC

Date: 11-17-11

Project No.

Drawing No.: H4-2

VAMC, Washington, D.C.

VA Department of Veterans Affairs

VA FORM 08-6231, OCT 1978

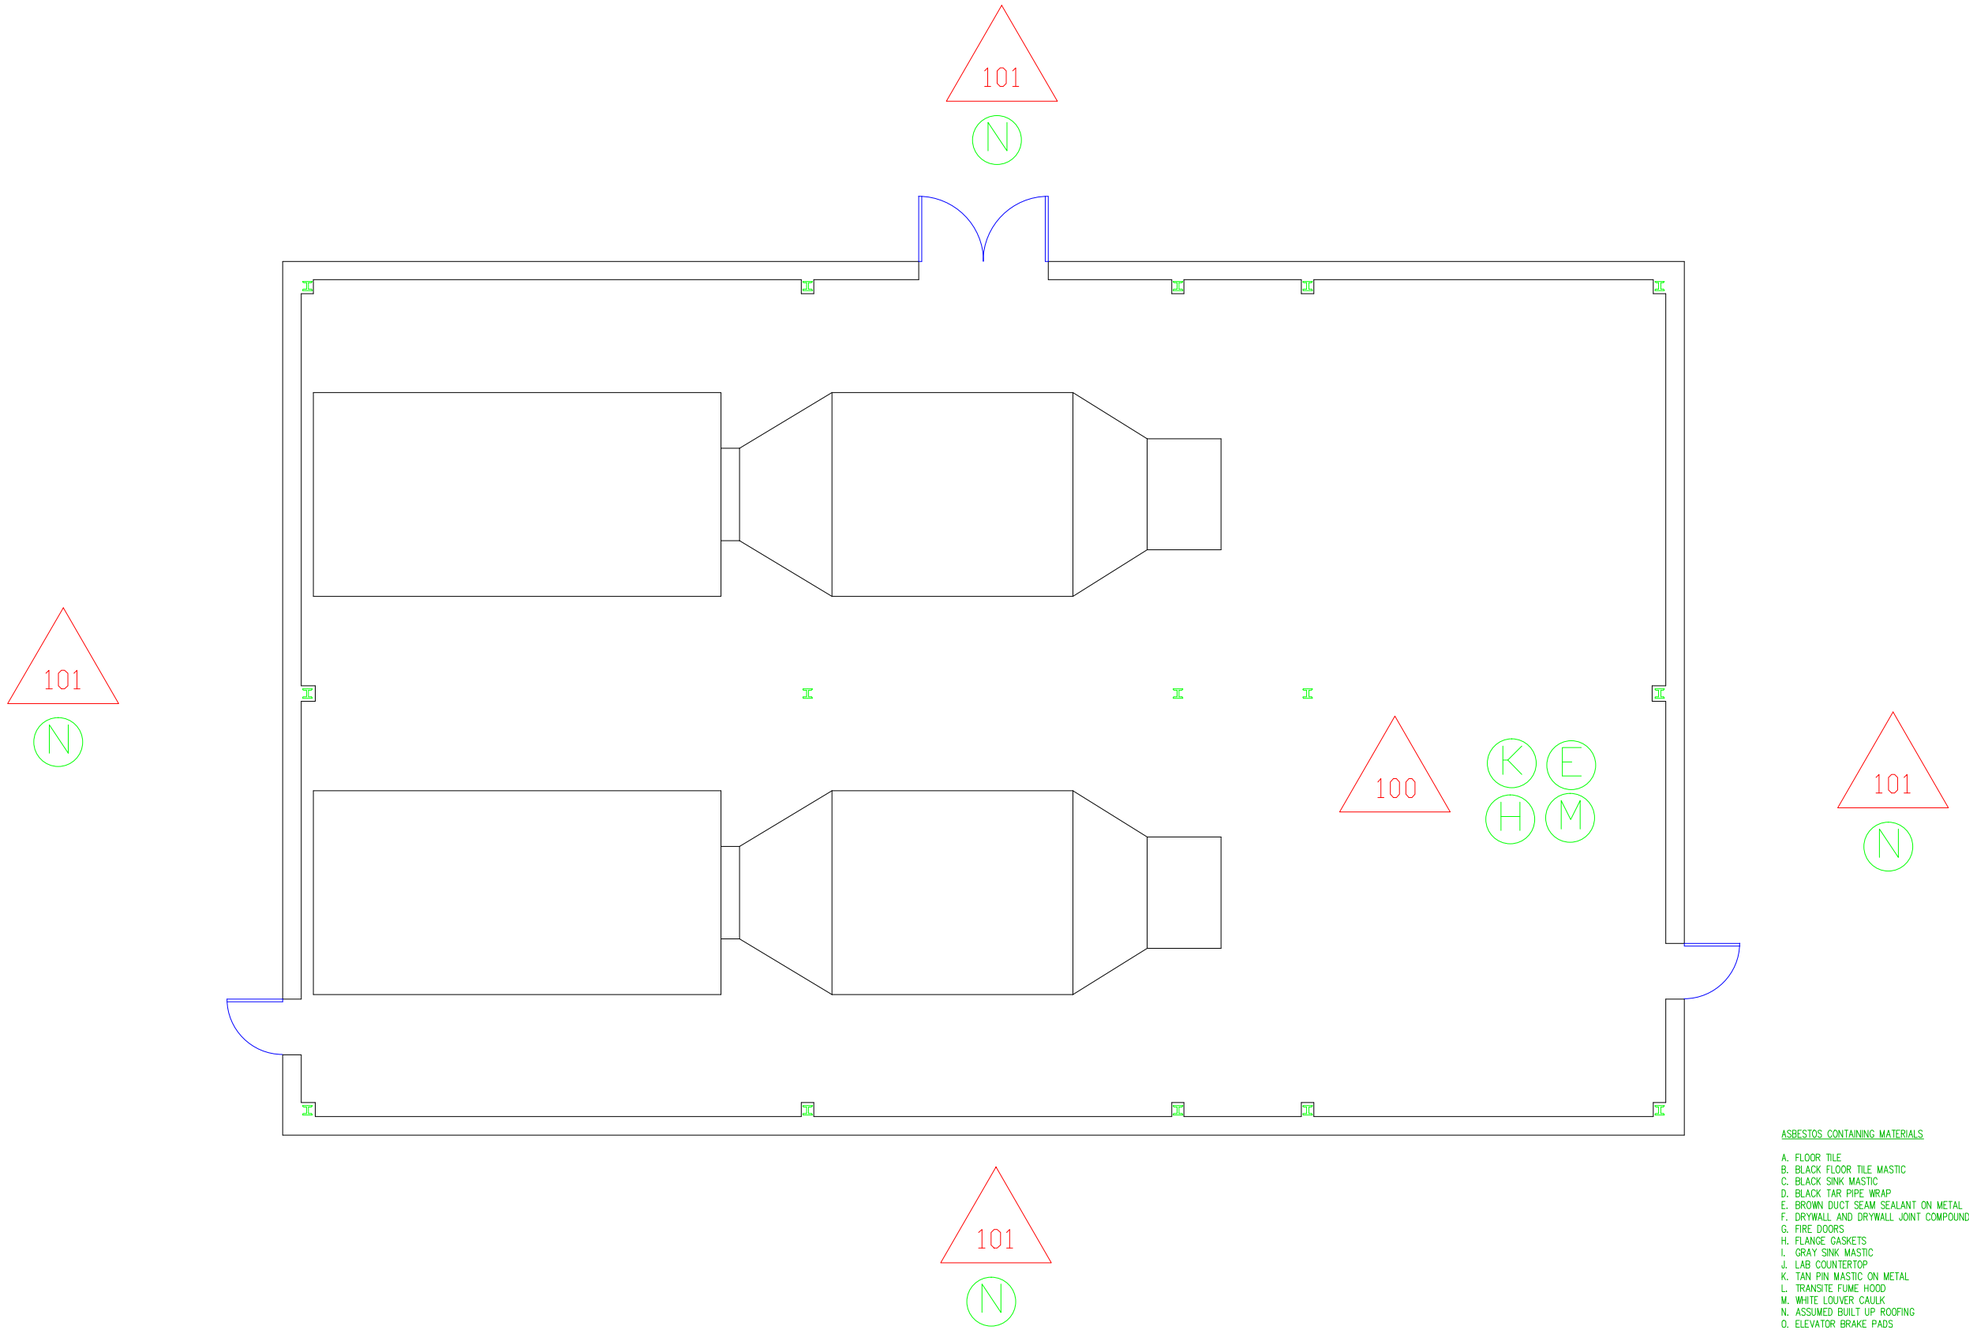


ASBESTOS CONTAINING MATERIALS

A. FLOOR TILE
B. BLACK FLOOR TILE MASTIC
C. BLACK SINK MASTIC
D. BLACK TAR PIPE WRAP
E. BROWN DUCT SEAM SEALANT ON METAL
F. DRYWALL AND DRYWALL JOINT COMPOUND
G. FIRE DOORS
H. FLANGE GASKETS
I. GRAY SINK MASTIC
J. LAB COUNTERTOP
K. TAN PIN MASTIC ON METAL
L. TRANSITE FUME HOOD
M. WHITE LOUVER CAULK
N. ASSUMED BUILT UP ROOFING
O. ELEVATOR BRAKE PADS

△ – AREA DESIGNATION
○ – ASBESTOS CONTAINING MATERIAL DESIGNATION

| Revisions | Date |
|---|---|
| | |

AEROSOL MONITORING & ANALYSIS, INC.
5331 ASHTON ROAD, P.O. BOX 648
HANOVER, MARYLAND 21076
WEBSITE: WWW.AMACHYGIENE.COM
PHONE: 410-684-3327
FAX: 410-684-3384

Professional Seal

| | |
|---|---|
| Drawing Title | SECOND FLOOR PLAN PENTHOUSE ASBESTOS |
| Approved: | |
| Approved: | |
| Project Title | Asbestos Drawings |
| Building Number | 04 |
| Checked | |
| Drawn | |
| Location | VAMC WASHINGTON, DC |
| Date | 11-17-11 |
| Project No. | |
| Drawing No. | H4-3 |

VAMC, Washington, D.C.

VA Department of Veterans Affairs

VA FORM 08-6231, OCT 1978