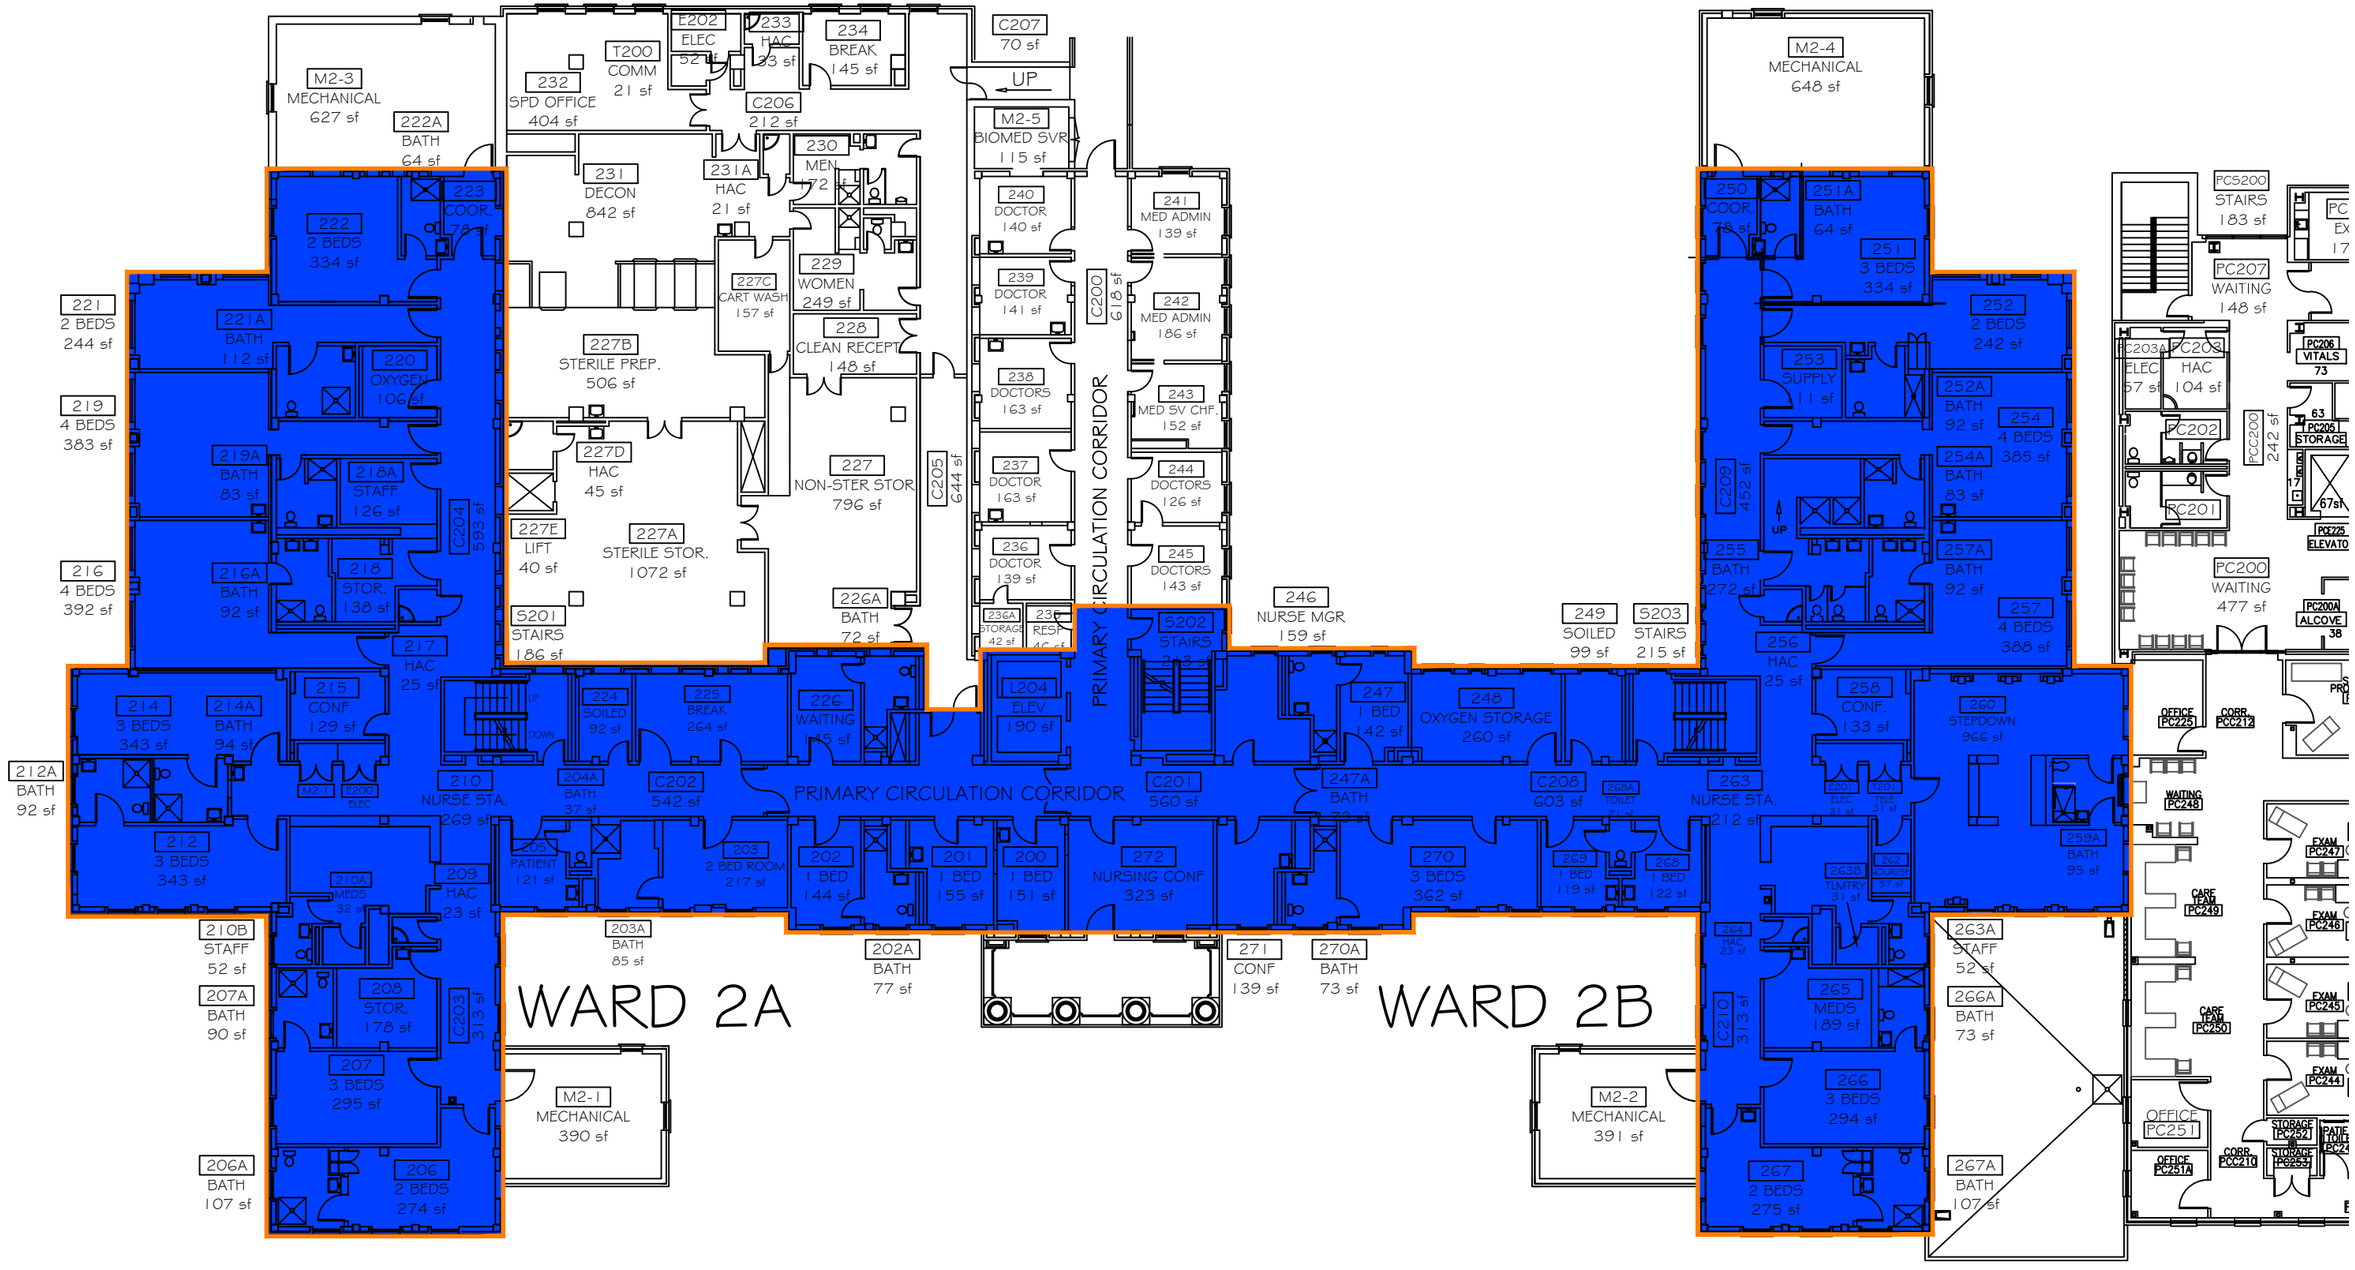

Notes and/or Revisions:	Date

CUSTOM VA FORM 08-6231B, MAY 2012

Approved: VHSO Associate Director

Approved: Engineering Service Chief

Project Title: Nurse Communication System 2237form 564-12-3-045-0102

One inch or not to scale! 0 1

Scale: 3/64" = 1'-0"

Drawing Title: 2nd FLOOR AREA of COVERAGE

Location: Fayetteville, Arkansas

Checked: JCH | Drawn: ENG | Date: 120706

Project Number: P0564-A28047

Building Number: One (01)

Drawing Number: AP102

Sheet: 1 of 1

Engineering Service

VETERANS HEALTH CARE SYSTEM OF THE OZARKS