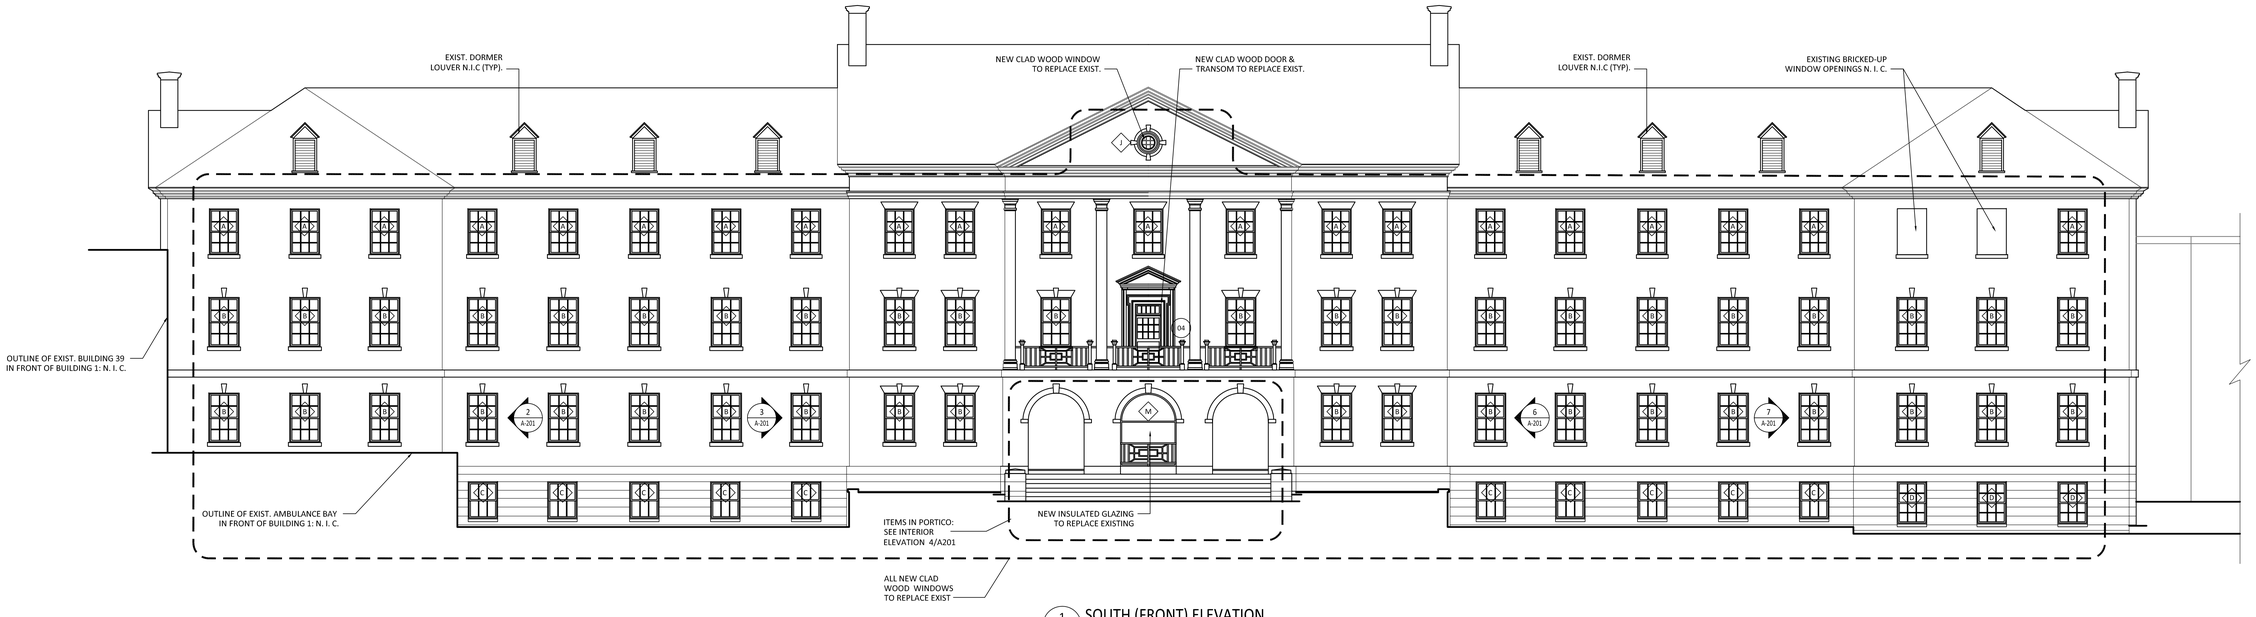

1 A-201 SOUTH (FRONT) ELEVATION
1/8" = 1'-0"

2 A-201 PARTIAL WEST WING ELEVATION
1/8" = 1'-0"

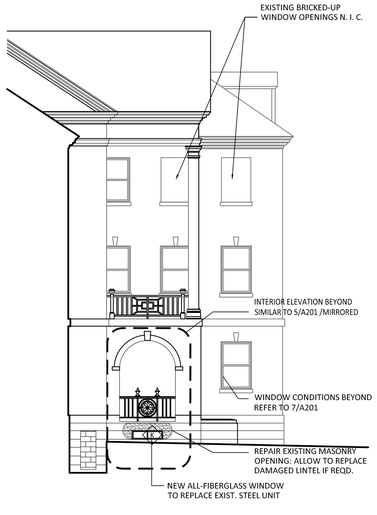

3 A-201 ENTRY WEST ELEVATION
1/8" = 1'-0"

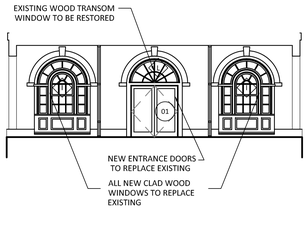

4 A-201 PORTICO INTERIOR ELEV.
1/8" = 1'-0"

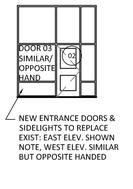

5 A-201 STOREFRONT ELEV.
1/8" = 1'-0"

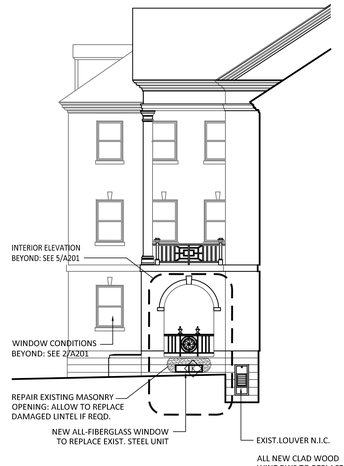

6 A-201 ENTRY EAST ELEVATION
1/8" = 1'-0"

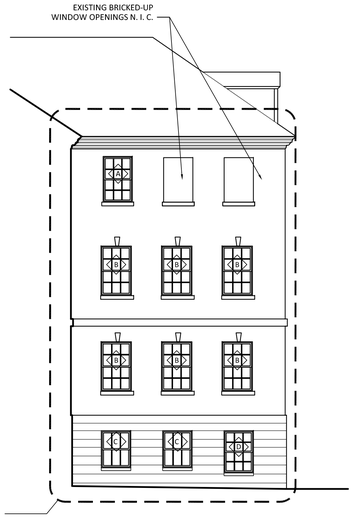

7 A-201 PARTIAL EAST WING ELEVATION
1/8" = 1'-0"

FINAL FOR CONSTRUCTION

Revisions	Date

ARCHITECT:
BMA ARCHITECTS ■ PLANNERS
103 Wales Street, Rutland VT 05701
Ph: 802.773.8245 Fx: 802.773.8235
210 South Street, Bennington VT 05201
Ph: 802.445.7170 Fx: 802.445.7175
Toll Free: 800.754.9056
www.bma-architects.com

Professional Seal

Drawing Title: SOUTH ELEVATION AND DETAILS

Approved: Project Manager

Approved: Service Chief

Project Title: WRJ VAMC BLDG. 1 WINDOW REPLACEMENT

Building Number: 1 | Checked | Drawn

Location: VAMC, WHITE RIVER JUNCTION V.T.

Date: MAY 02, 2011

Project No.: 405-09-114

Drawing No.: A-201

VAMC, WHITE RIVER JUNCTION

Department of Veterans Affairs

VA FORM 08-6231, OCT 1978

H:\BMA Projects\VA Medical Center Bldg 01 - White River JCT\Sheets\CDs\A-201.dwg, 7/27/2012 2:23:23 PM, 30X42, 1:1