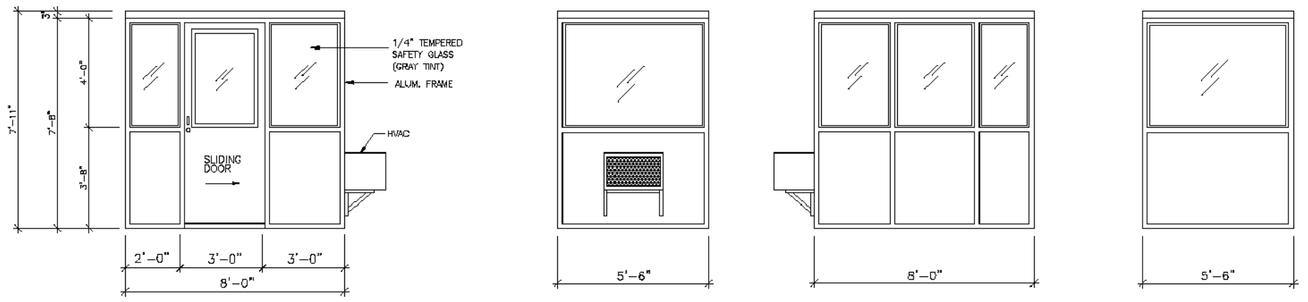

ELEVATION A

ELEVATION B

ELEVATION C

ELEVATION D

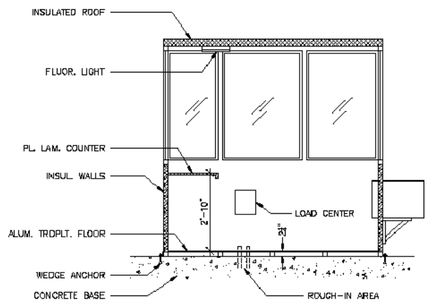

SECTION A–A

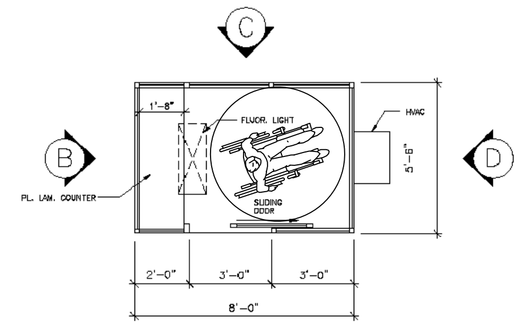

PLAN VIEW

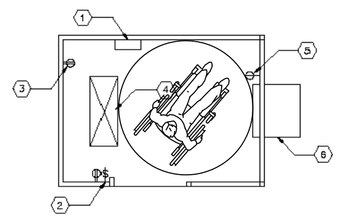

ELEC. PLAN

KEYNOTES

1. 125 AMP, 120/240V, S.P. LOAD CENTER W/SPACE FOR 8 SINGLE POLE BREAKERS
2. DUPLEX RECEPTACLE/LIGHT SWITCH
3. 120V DUPLEX RECEPTACLE
4. 2', TWO TUBE FLUOR. LIGHT FIXTURE
5. 230V RECEPTACLE
6. 230V HVAC: 11,600BTU/16AMPS

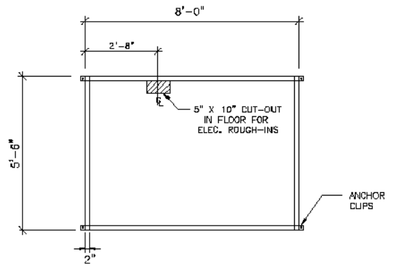

FOOTPRINT

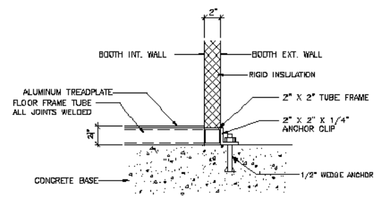

BASE/ANCHOR DETAIL

GENERAL NOTES

CONCRETE SLAB AND ALL BARRIER PROTECTION FROM VEHICULAR TRAFFIC AND OTHER HAZARDS ARE TO BE DESIGNED BY OTHERS AND ARE NOT A PART OF THESE PLANS.

INGRESS / EGRESS FOR ADA COMPLIANCE BY OTHERS AND ARE NOT INCLUDED IN THESE PLANS

EXTERIOR/INTERIOR PREFINISHED WHITE

HURRICANE PROTECTION OF GLASS, IF REQUIRED, BY OTHERS

SITE WORK DESIGN/LAYOUT IS BY OTHERS AND NOT INCLUDED IN THESE PLANS

VA – MIAMI MIAMI, FL		
DATE: 7-11-13	MODEL NO.:	DRAWN BY: SDG
SCALE:	VISTA 5680-SLL	REVISED:
PREFABRICATED ATTENDANT BOOTH		
MFI MARDAN FABRICATORS CORAL SPRINGS, FL		DRAWING NO. SD-1

0 3.5' 14' 28'

SCALE: 1/4" = 1'-0"

REVISION NO.	DATE	COMMENTS

TUCHMAN ENGINEERING SERVICES, Inc.
MECHANICAL, ELECTRICAL, PLUMBING, FIRE ALARM AND SYSTEM INTEGRATORS.
3209 McKINLEY Street
Hollywood, FL. 33021.
TEL: (786) 423-5511
FAX: (954) 455-4402
Email: TuchmanEngineering@gmail.com
Find us on Facebook
CA#27930

PROJECT NAME AND ADDRESS:

V.A.
Prefabricated Guard Booth.

1455 NW 17th Street,
Miami, Florida, 33125.

DRAWN BY: J.T.	DATE: 4-26-13
SCALE: AS NOTED	REVISED BY: J.T.

PROJECT NUMBER: 20130426-3

PAGE TITLE: MANUFACTURER CONTRUCTION DRAWINGS.

JAVIER TUCHMAN P.E. | REG: 60285 | STATE: Florida
DISCIPLINE: ELECTRICAL | PHONE: (786) 423-5511
ADDRESS: 3209 Mc Kinley St., Hollywood, FL. 33021.

All drawings and written material appearing herein constitute the original and unpublished work of the engineer and the same may not be duplicated, used or disclosed without the express written consent of Javier Tuchman P.E. Engineer is not responsible if any changes are made without his approval.

PAGE NUMBER: SD-1