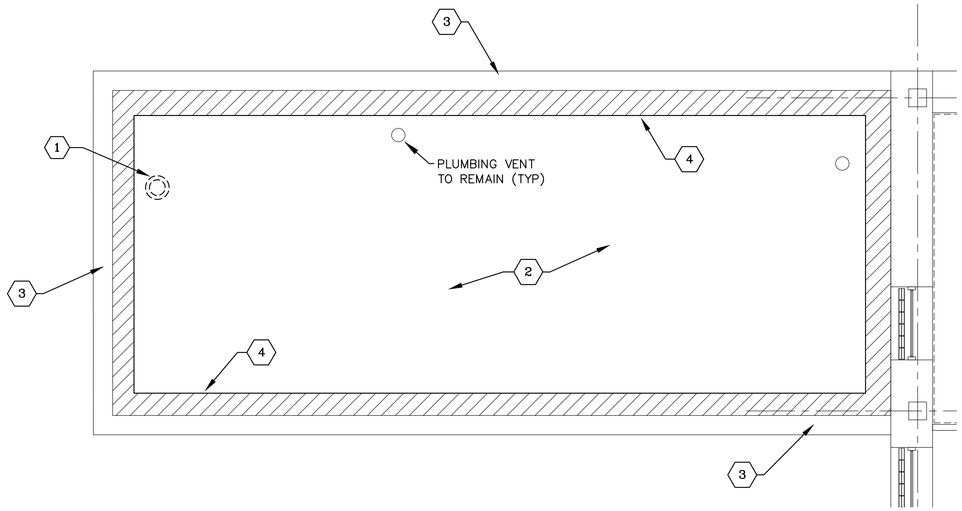

DEMO ROOF PLAN – 2ND FLOOR

SCALE: 1/4"=1'-0"

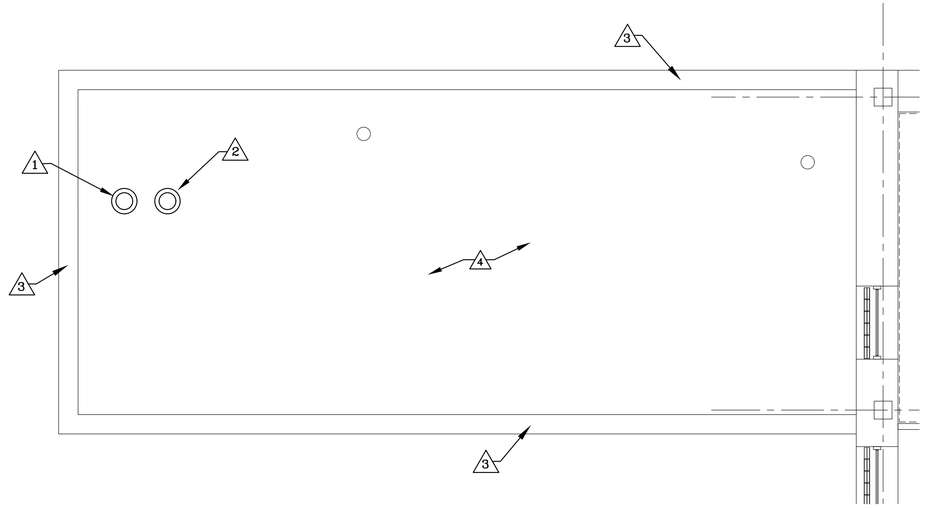

NEW ROOF PLAN – 2ND FLOOR

SCALE: 1/4"=1'-0"

DEMOLITION NOTES

1. REMOVE EXISTING ROOF DRAIN AND FIRST 2' OF PIPING BELOW.
2. COMPLETELY REMOVE ALL EXISTING ROOFING LAYERS, BALLAST, INSULATION, VAPOR BARRIER, ETC. DOWN TO CONCRETE DECK.
3. REMOVE ALL EXISTING METAL COPING.
4. EXISTING COATING ON FLASHING HAS TESTED POSITIVE FOR ASBESTOS AND ALL FLASHINGS SHALL BE ABATED PER CODE REQUIREMENTS.

KEY NOTES

1. PROVIDE NEW ROOF DRAIN IN PLACE OF EXISTING AND CONNECT NEW PIPING TO EXISTING IN CEILING BELOW.
2. CUT OPENING IN ROOF DECK AND PROVIDE NEW SECONDARY ROOF DRAIN. CONNECT NEW PIPING TO EXISTING IN CEILING BELOW.
3. PROVIDE .50 ALUMINUM COPING AROUND PERIMETER OF ROOF AND BUILD UP WITH WOOD BLOCKING TO HEIGHT NECESSARY. REFER TO DETAIL ON A-104.
4. PROVIDE NEW ROOF – REFER TO DETAILS ON A-104.

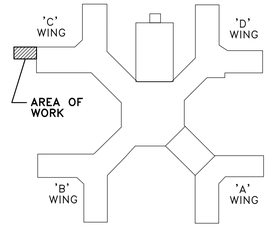

KEY PLAN

SCALE: NONE

Revisions	Date

VA WESTERN NEW YORK HEALTHCARE SYSTEM
3495 BAILEY AVENUE
BUFFALO, NEW YORK 14215

CLINICAL ENGINEERING	DATE	ENGINEERING MANAGER	DATE
INFECTION CONTROL	DATE	CARELINE MANAGER	DATE
SAFETY OFFICER	DATE	CHIEF OF STAFF	DATE

Drawing Title: 11A ROOF PLANS

Project Title: 2018 ROOF REPLACEMENTS

MEDICAL CENTER DIRECTOR DATE

ASSOCIATE MEDICAL CENTER DIRECTOR DATE

Building Number: 1 | Checked: RLR | Drawn: RLR

Location: V.A.M.C. BUFFALO, NEW YORK

Date: APRIL 16, 2018

Station No.: 528

18-S43 A103

Office of Facilities

Department of Veterans Affairs

4/16/2018 10:29:06 AM