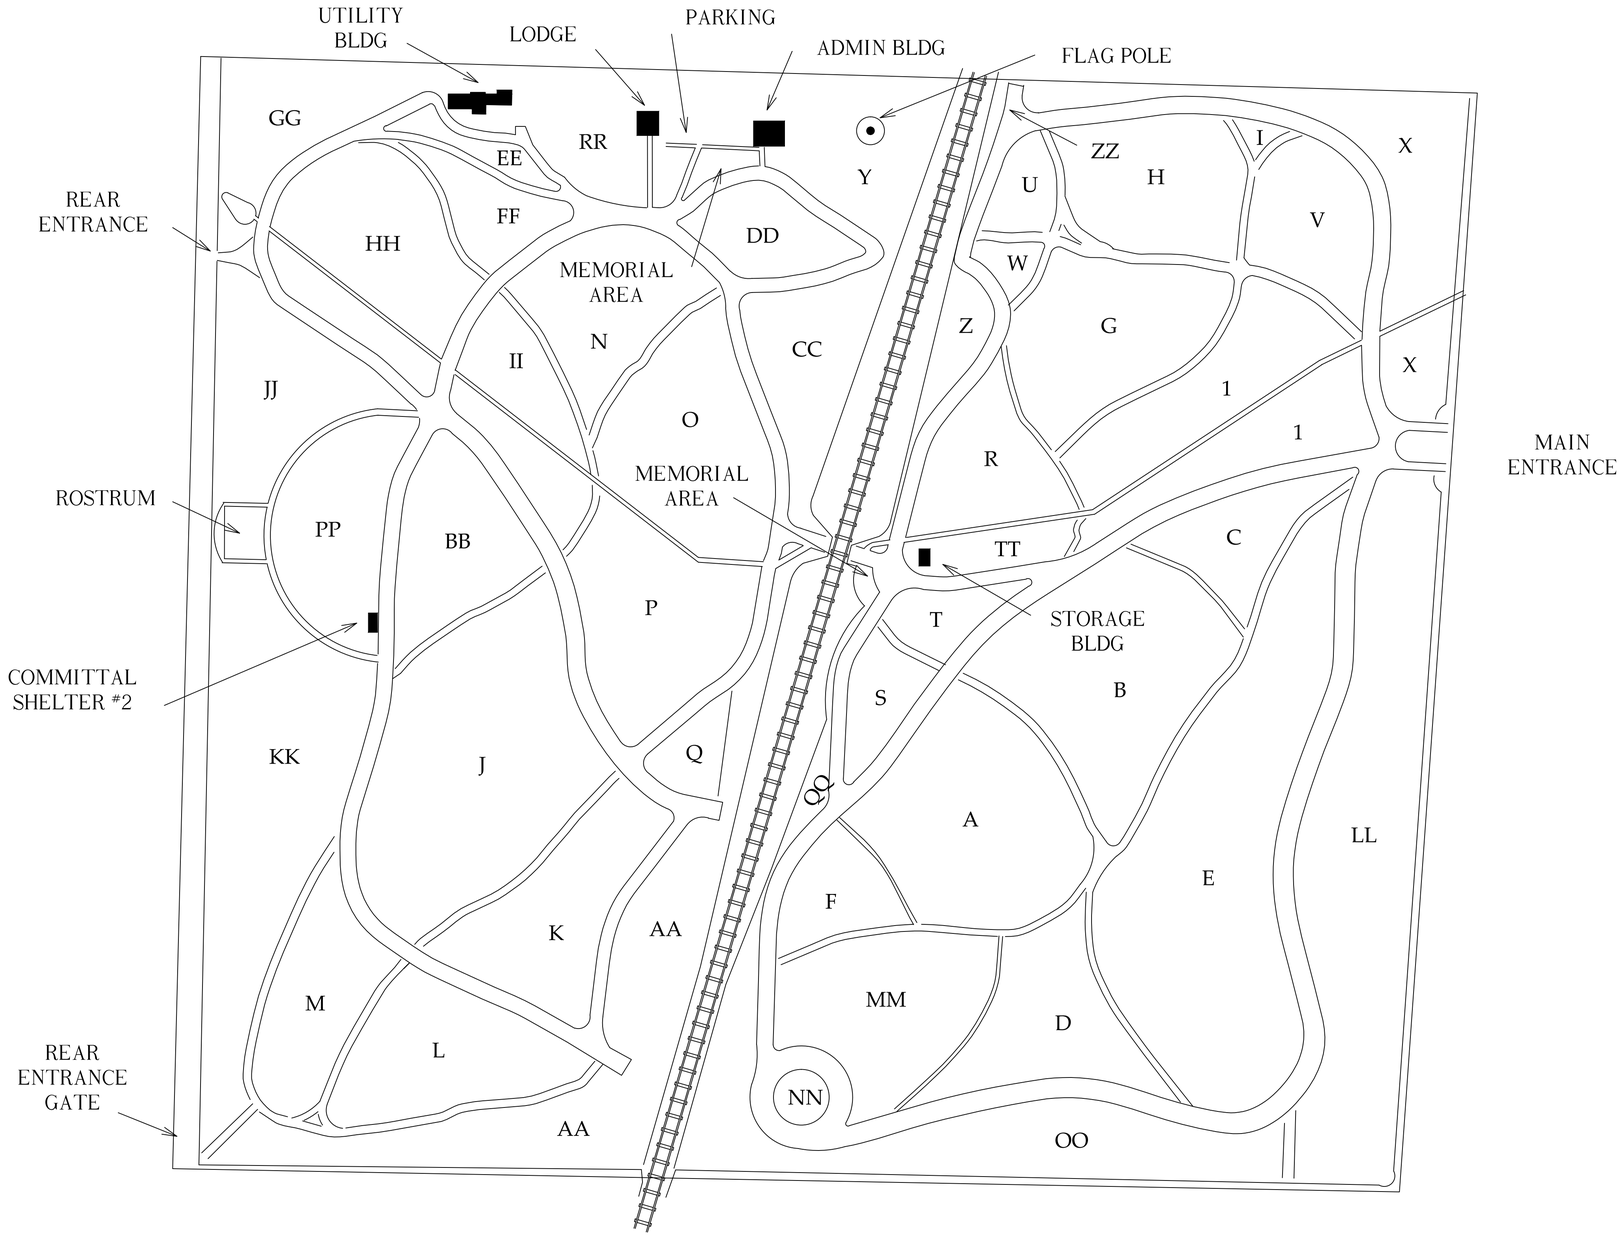

Revisions	Date

National Cemetery Administration
Memorial Service Network II
Decatur, Georgia 30033

Drawing Title: Nashville National Cemetery	Project: Nashville National Cemetery Location: Madison, TN		Date: 2/21/12
			Project No.
Approved: Area Director	Building Number	Checked / Drawn: DCJ	Drawing Title: Nashville Cover
Approved: Cemetery Director	Path: \\Cematla101\share\MSN II Drawings\Nashville\Updated Layout		Dwg. Of

VA FORM 08-6231, FEB. 1983