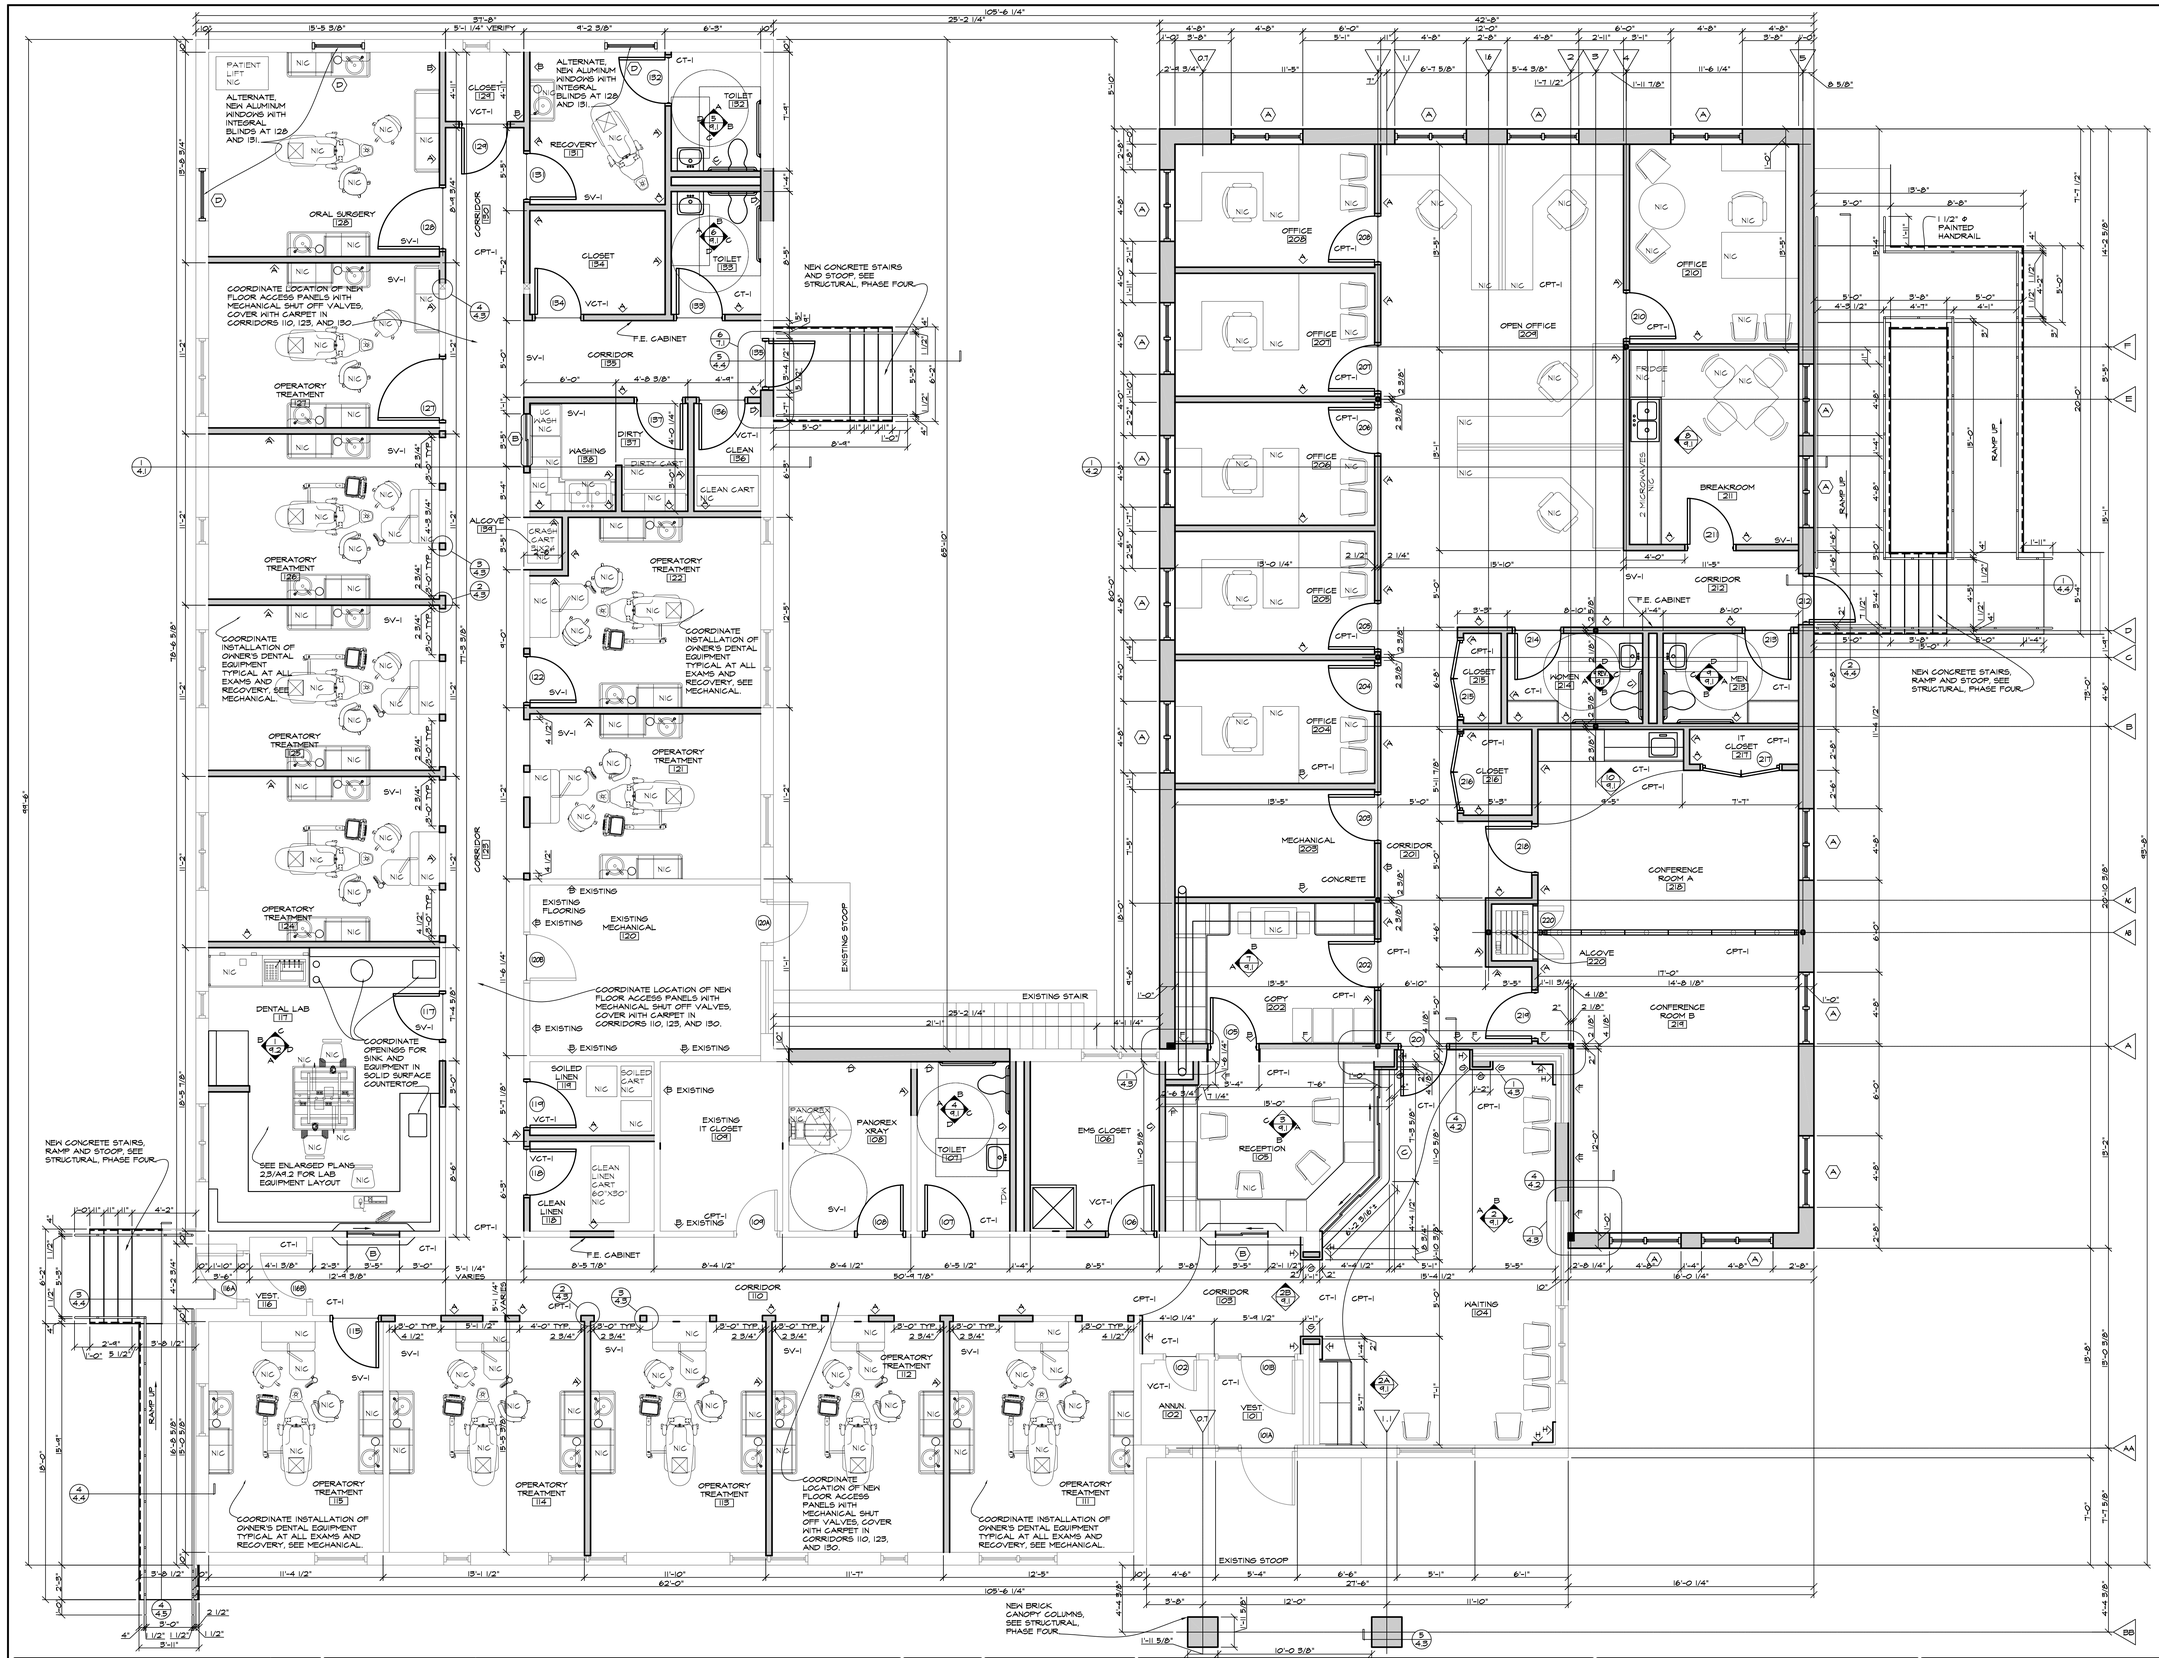

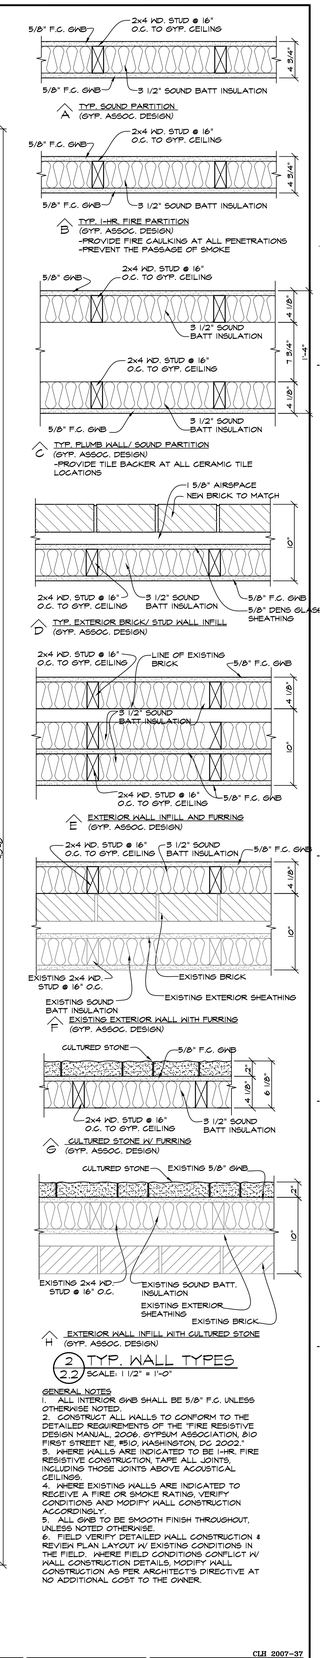

2/2.2 TYP. WALL TYPES
SCALE: 1 1/2" = 1'-0"

GENERAL NOTES

1. ALL INTERIOR GWB SHALL BE 5/8" F.C. UNLESS OTHERWISE NOTED.
2. CONSTRUCT ALL WALLS TO CONFORM TO THE DETAILED REQUIREMENTS OF THE "FIRE RESISTIVE DESIGN MANUAL, 2008, GYPSUM ASSOCIATION, 810 FIRST STREET NE #510, WASHINGTON, DC 20002."
3. WHERE WALLS ARE INDICATED TO BE 1-HR. FIRE RESISTIVE CONSTRUCTION, TAPE ALL JOINTS, INCLUDING THOSE JOINTS ABOVE ACOUSTICAL CEILINGS.
4. WHERE EXISTING WALLS ARE INDICATED TO RECEIVE A FIRE OR SMOKE RATING, VERIFY CONDITIONS AND MODIFY WALL CONSTRUCTION ACCORDINGLY.
5. ALL GWB TO BE SMOOTH FINISH THROUGHOUT, UNLESS NOTED OTHERWISE.
6. FIELD VERIFY DETAILED WALL CONSTRUCTION & REVIEW PLAN LAYOUT W/ EXISTING CONDITIONS IN THE FIELD. WHERE FIELD CONDITIONS CONFLICT W/ WALL CONSTRUCTION DETAILS, MODIFY WALL CONSTRUCTION AS PER ARCHITECT'S DIRECTIVE AT NO ADDITIONAL COST TO THE OWNER.

CLH 2007-37

Revisions	Date

© 2000 Calvin L. Hinz Architects P.C.

These plans are specifically designed for construction by Calvin L. Hinz Architects and are intended for no other purposes. Permission for use of this document in part or whole without written consent of Calvin L. Hinz Architects is prohibited.

IMPORTANT CONTRACTOR'S NOTE

1. ALL CONTRACTORS ARE RESPONSIBLE FOR REVIEWING ENTIRE SET OF DOCUMENTS TO DETERMINE THEIR FULL SCOPE OF WORK. CONTRACTOR SHALL NOT BE ALLOWED EXTRA COSTS DUE TO FAILURE TO REVIEW ENTIRE SET OF DOCUMENTS.
2.) ANY USE OF THESE ELECTRONIC DRAWINGS OR SCALING OF THE PRINTED DOCUMENTS ARE DONE SO AT THE CONTRACTORS RISK.

CLH Calvin L. Hinz Architects

REGISTERED PROFESSIONAL ARCHITECT CALVIN L. HINZ A-1793 STATE OF NEBRASKA

Calvin L. HINZ Architects, P.C. CLH 2007-37
3705 North 200th Street
Elkhorn, Nebraska 68022
Phone:402.291.6941 Fax: 402.291.9193

Farris Engineering
11239 Chicago Circle 68154
Omaha, Nebraska
402.330.5900 402.330.5902

United Engineering
20507 Nicholas Circle, Suite 108
Elkhorn, Nebraska 68022
402.763.9475 402.763.9527

Kenneth D. Lathrum & Associates, P.C.
1901 N. 21st Street
Omaha, Nebraska 68114
402.391.5861

FIRST LEVEL FINISHED FLOOR PLAN

BUILDING SIX
RENOVATION PHASE FOUR / ADDITION PHASE TWO

VAMC Omaha, NE

Date	Checked by	Drawn by
FEBRUARY 20, 2009	CLH	RB / LC

Project Number: Phase 2 and 4 of 636-07-134

Building Number: SIX

Drawing Number: A2.2

Dwg. 4 of 37

Office of Construction and Facilities Management

Department of Veterans Affairs

VA FORM 08-6231