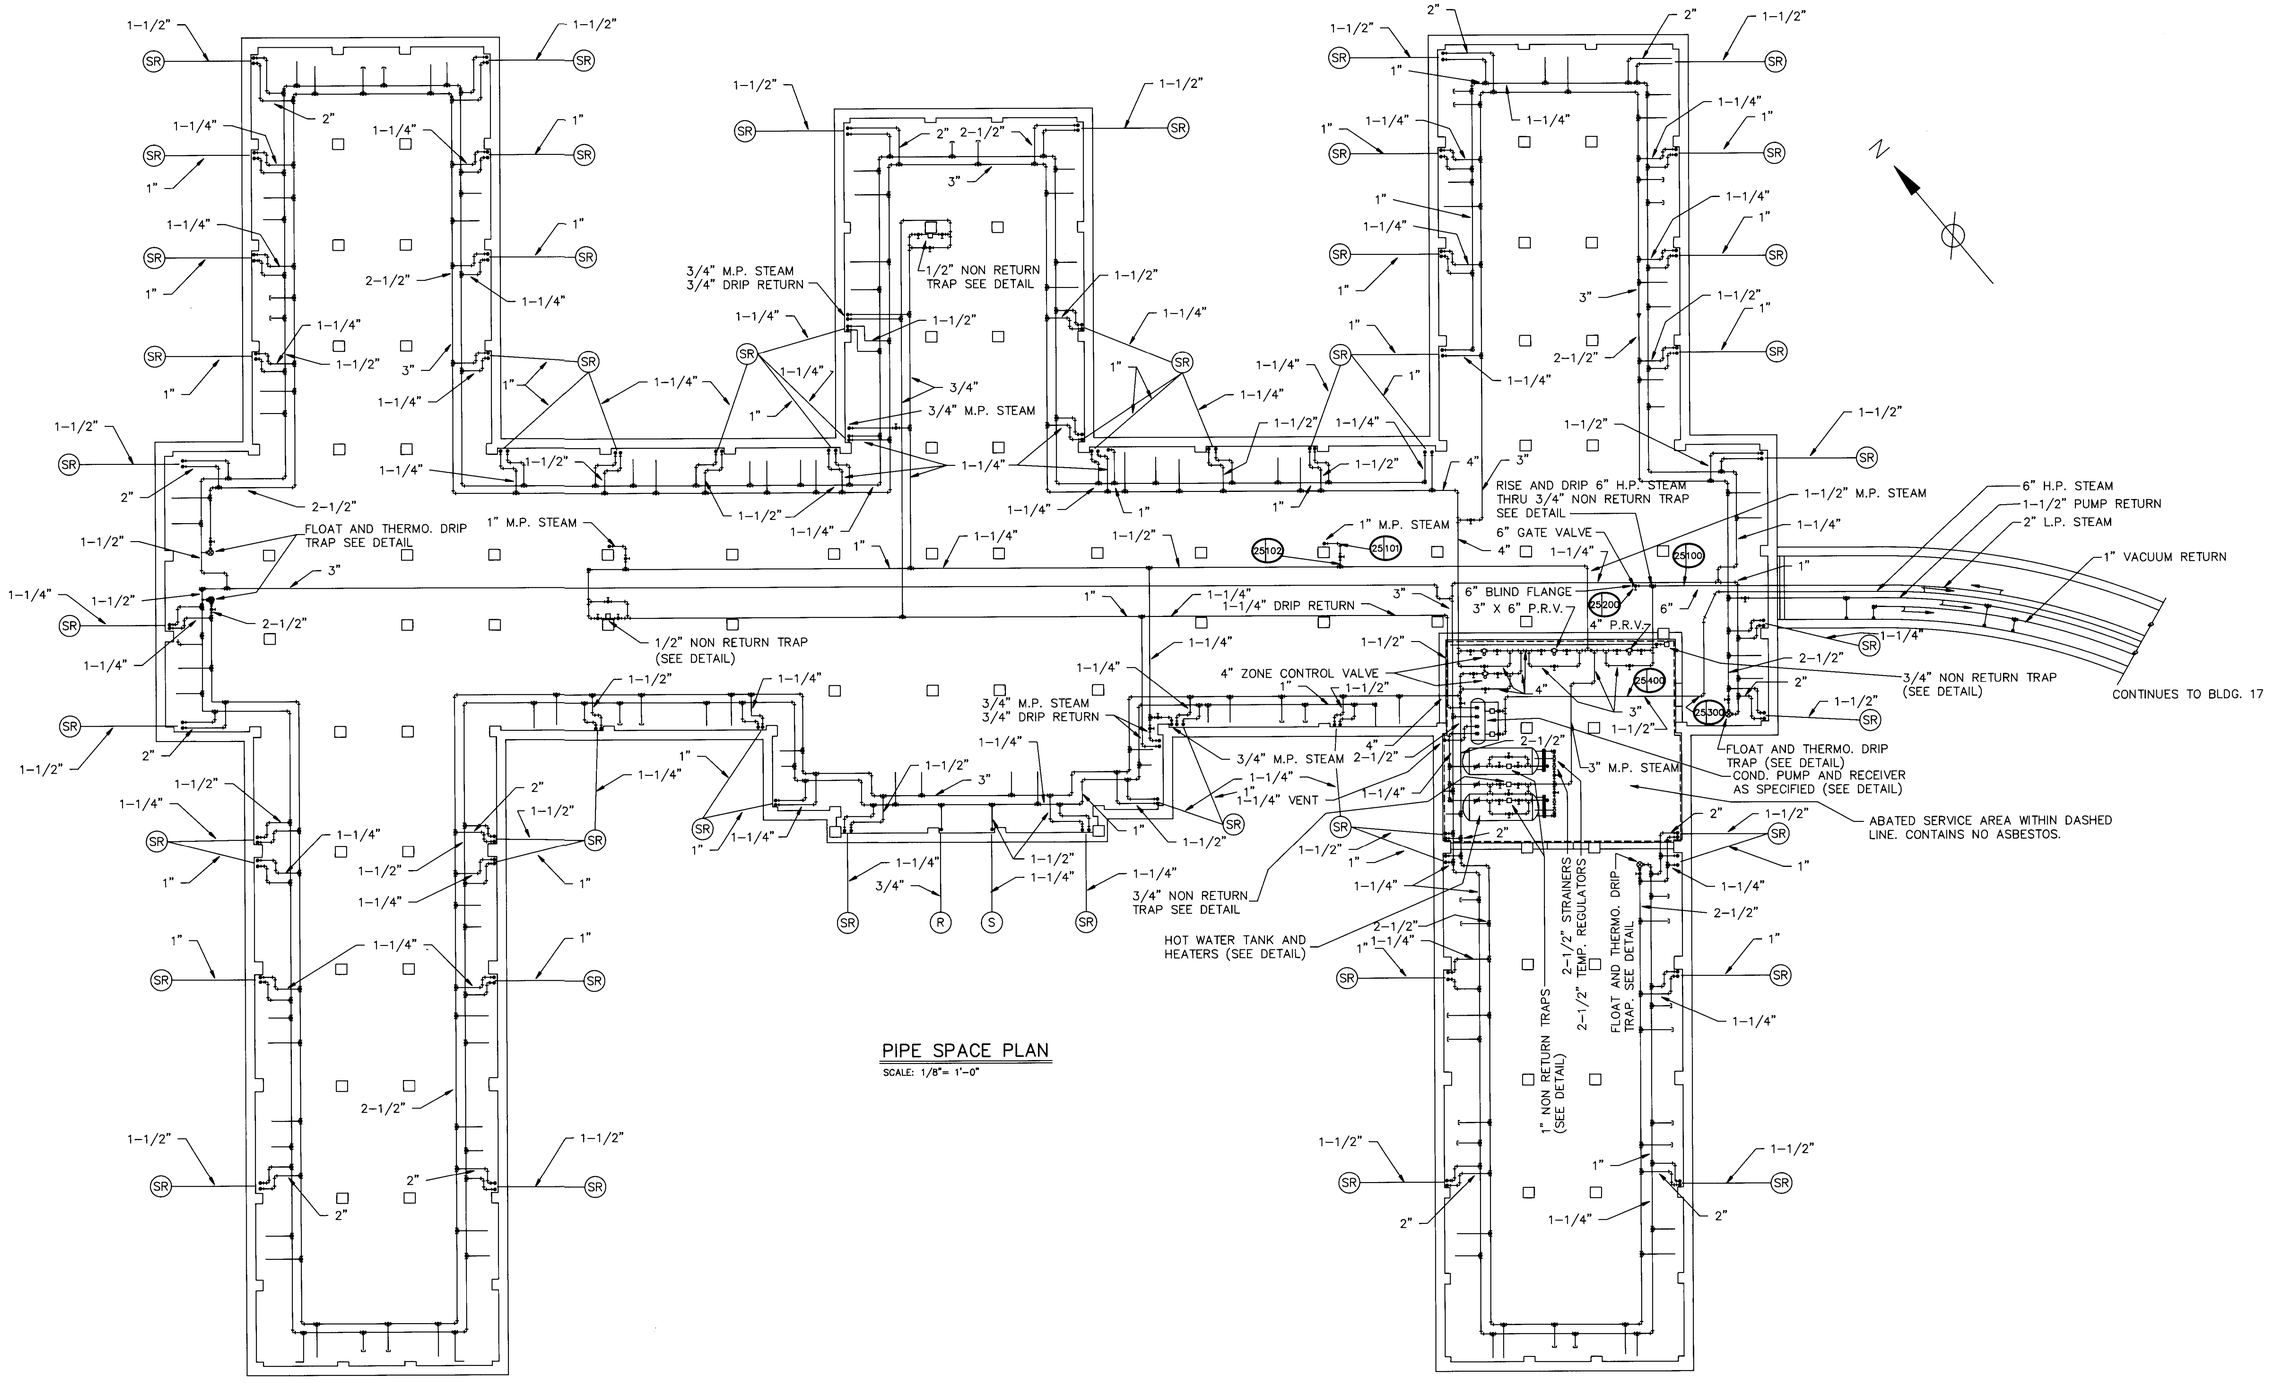

PIPE SPACE PLAN

SCALE: 1/8"= 1'-0"

Revisions	Date	Drawing Title: HEATING PLAN	Project Title: ASBESTOS EXPOSURE ASSESSMENT AT VETERANS ADMISTRATION MEDICAL CENTER, LEESTOWN ROAD DIVISION	Date: 8/91	
		Approved: Division Chief	Building Number: 25	Checked: F.G	Drawn: C.K.
		Approved: Service Director	Location: LEESTOWN RD. LEXINGTON, KY	Project No.: 04-89065	DRAWING NO.: VA25-PS Dwg. 9 Of 12