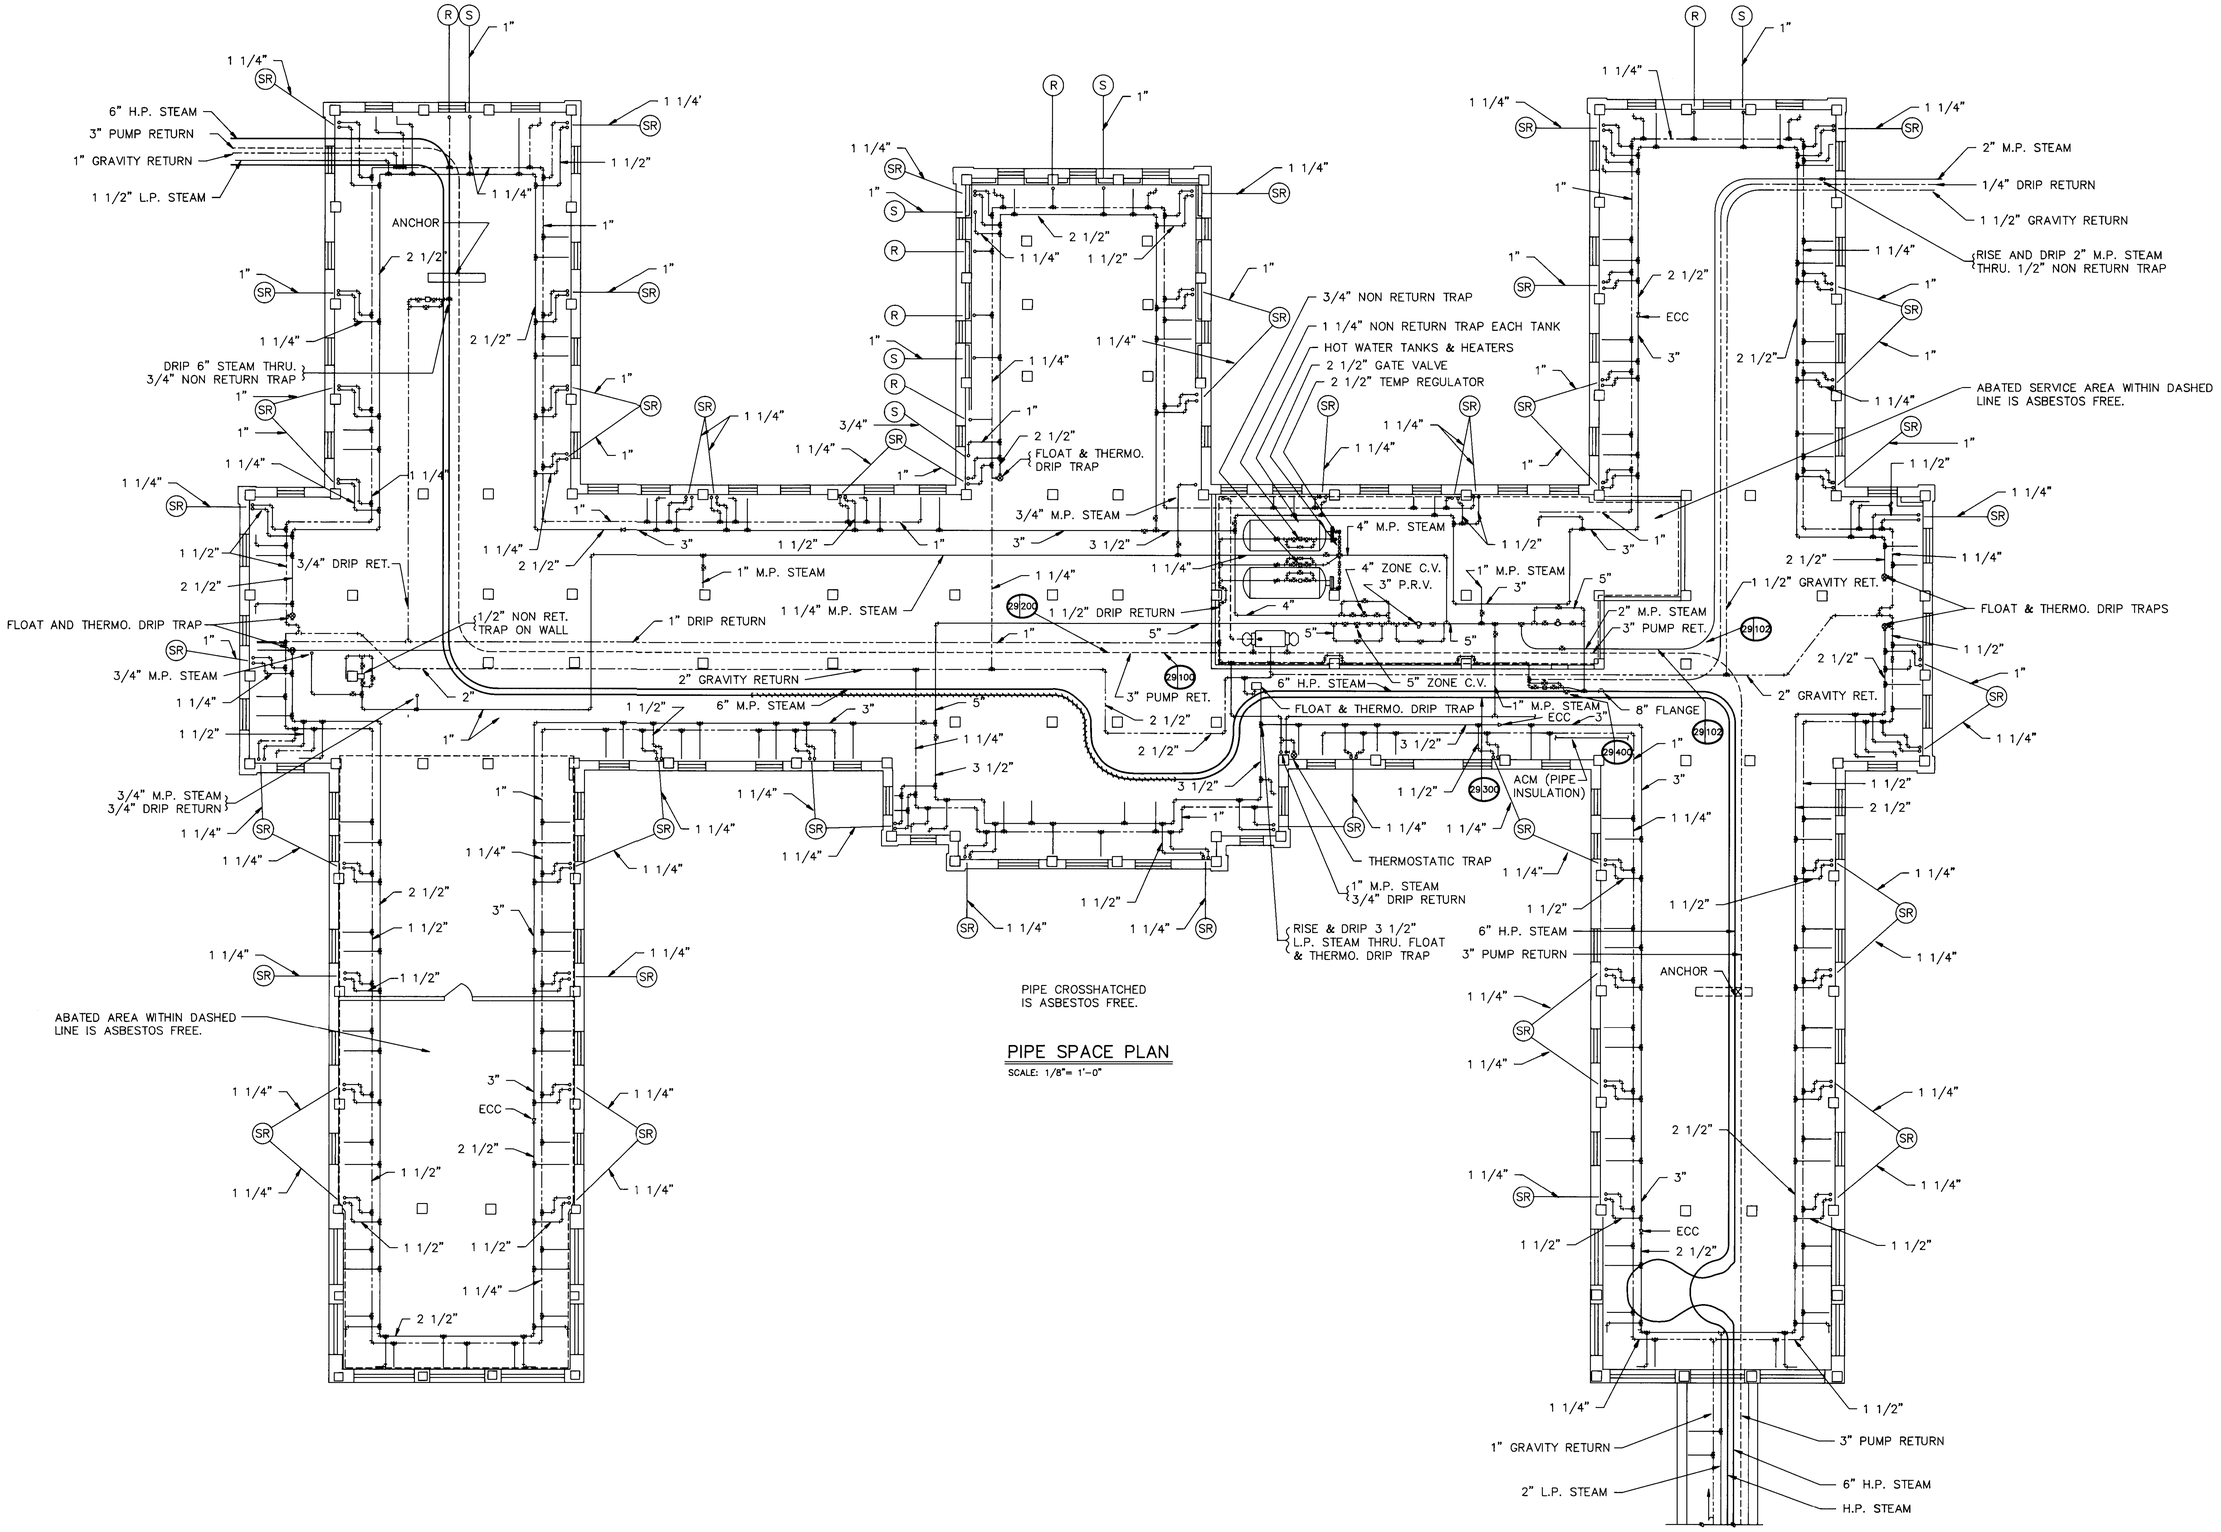

PIPE SPACE PLAN

SCALE: 1/8"= 1'-0"

CONTINUES TO BLDG. 28

Revisions	Date

Drawing Title: HEATING PLAN	Project Title: ASBESTOS EXPOSURE ASSESSMENT AT VETERANS ADMISTRATION MEDICAL CENTER, LEESTOWN ROAD DIVISION		Date: 8/91
			Project No.: 04–89065
Approved: Division Chief	Building Number: 29	Checked: F.G	Drawn: C.K.
			DRAWING NO.: VA29–PS
Approved: Service Director	Location: LEESTOWN RD. LEXINGTON, KY		Dwg. 9 of 12