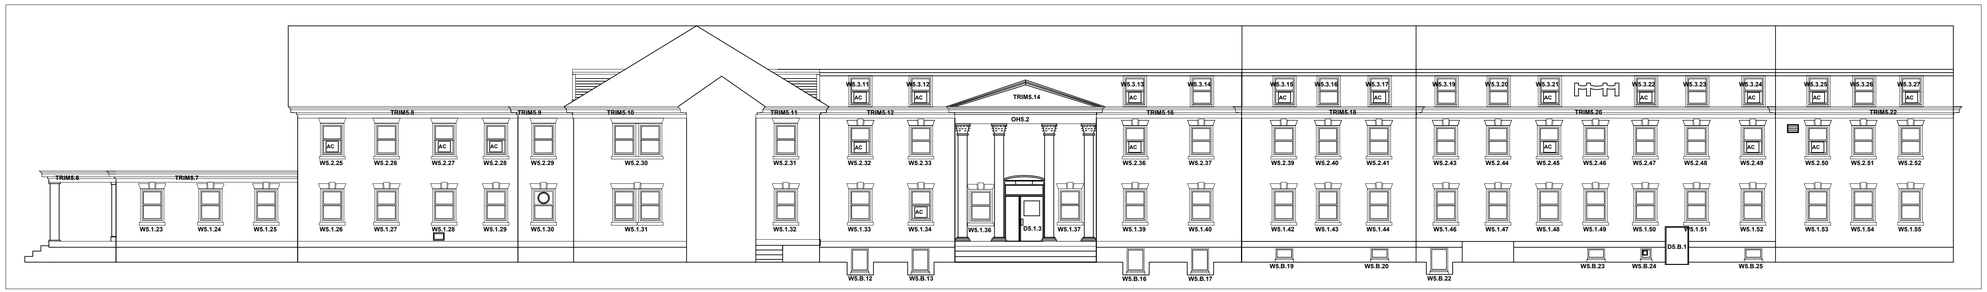

6 BUILDING 5 - EAST ELEVATION
3/32" = 1'-0"

4 BUILDING 5 - SOUTH ELEVATION
3/32" = 1'-0"

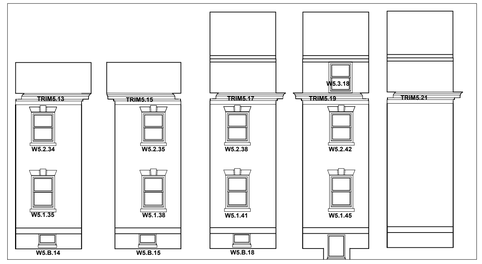

5 BUILDING 5 - EAST ELEVATION JOGS
3/32" = 1'-0"

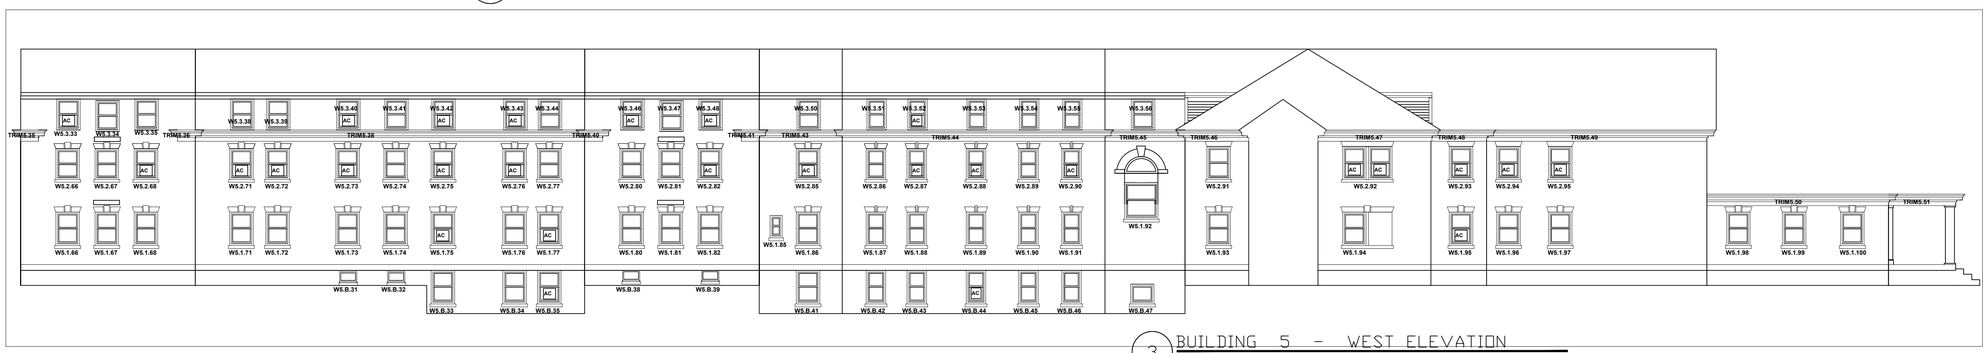

3 BUILDING 5 - WEST ELEVATION
3/32" = 1'-0"

1 BUILDING 5 - WEST ELEVATION JOGS
3/32" = 1'-0"

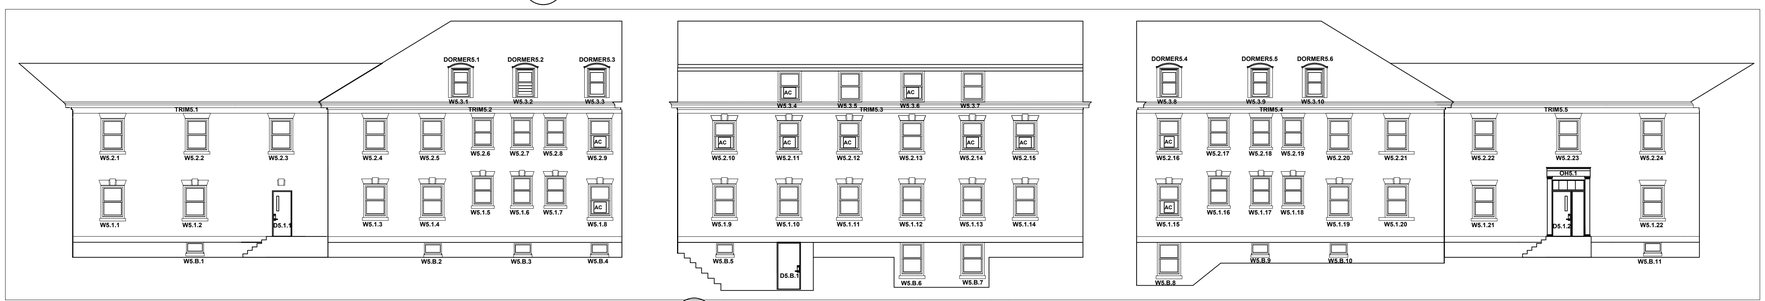

2 BUILDING 5 - NORTH ELEVATION
3/32" = 1'-0"

MARK	DESCRIPTION	DATE

PROJECT TEAM

ENVIRONMENTAL CONSULTANT
EnviroMed Services, Inc.
470 Murdock Avenue
Meriden, Connecticut 06450

CONSULTANT

ENVIROMED SERVICES, INC.
ASBESTOS & LEAD CONSULTANT
470 MURDOCK AVE, MERIDEN, CT 06450
203 238-4846

Drawing Title
BUILDING 5
ELEVATIONS
LEAD PAINT ABATEMENT ESTIMATE

Approved : Project Engineer
Robin Gangemi

Project Title
VA Connecticut Healthcare System
West Haven, CT
Buildings 3, 4, 5, 6, 7, 8, 8.5, 9 Rehab

Location
950 Campbell Avenue West Haven, CT 06516

Date: 07/1/14 | Checked: JL | Drawn: JL

Project Number

Building Number: BUILDING 5

Drawing Number: HM102

Dwg: 3 of 9

Office of Construction and Facilities Management
Department of Veterans Affairs